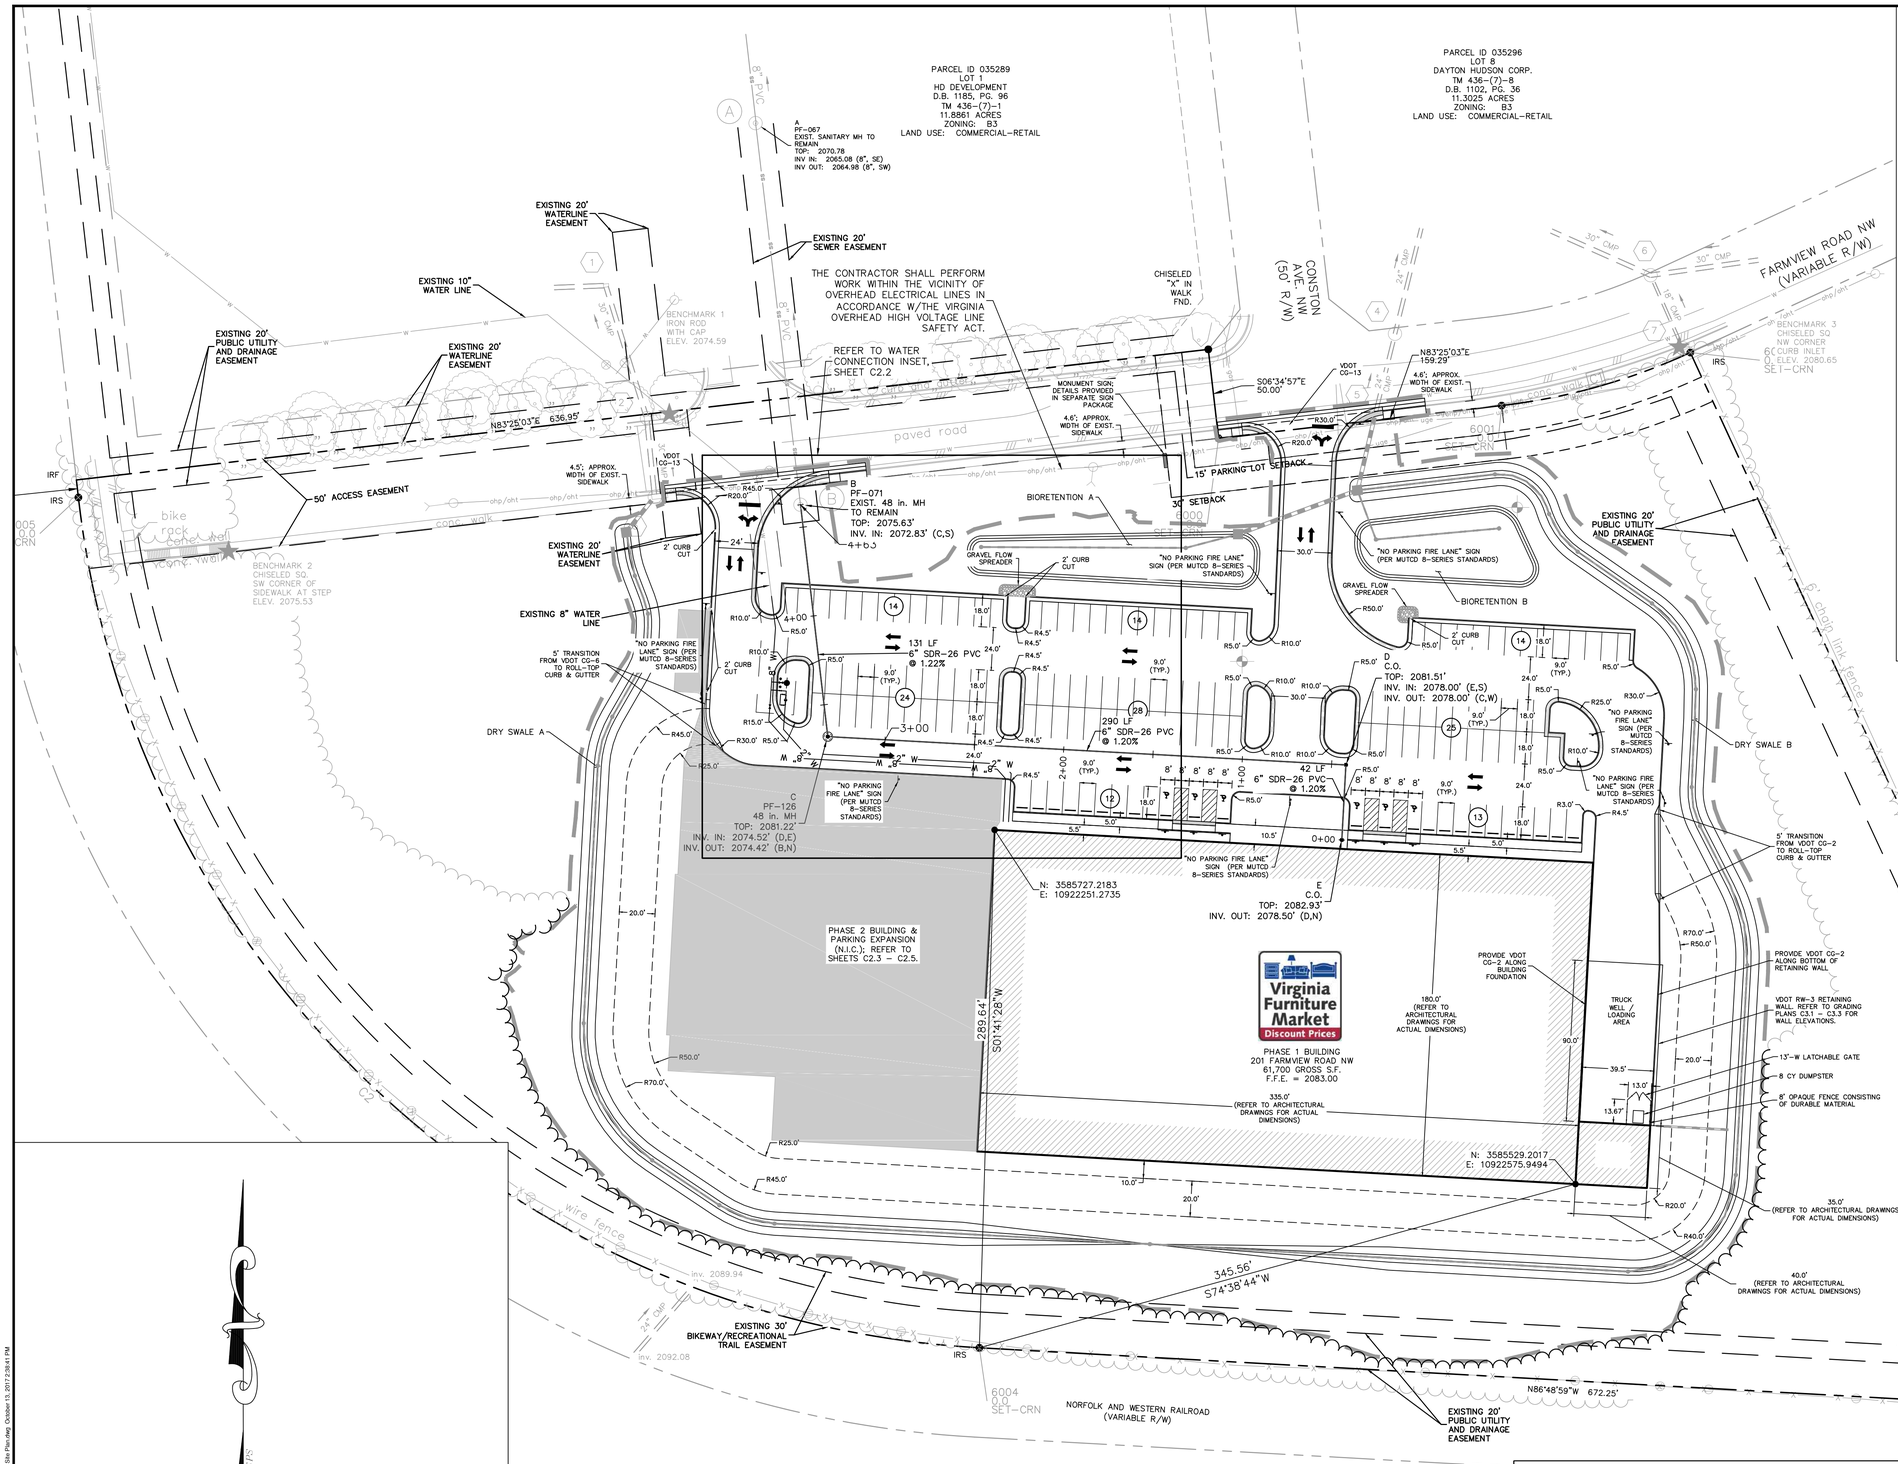

SITE LEGEND

- WHEEL STOP
- THROUGH ARROW PAVEMENT STRIPING
- TURN ARROW PAVEMENT STRIPING
- 24" STOP BAR PAVEMENT STRIPING & 30" R1-1 STOP SIGN
- ACCESSIBLE PARKING STALL STRIPING AND SIGNAGE
- CONCRETE PIPE BOLLARD; PAINTED SAFETY YELLOW
- VDOT CG-2 CURB
- VDOT CG-6 CURB & GUTTER
- VDOT CG-6R CURB & GUTTER
- TRANSITION FROM CG-6 TO CG-6R CURB & GUTTER
- ROLL-TOP CURB & GUTTER
- VDOT CG-12B PARALLEL CURB RAMP
- FIRE LANE (REFER TO SHEET C2.6 FOR SECTION DETAIL)
- LIMITS OF DISTURBANCE
- ## PARKING STALL COUNT (144 TOTAL PARKING STALLS; 6 ACCESSIBLE PARKING STALLS)
- SWALE CENTER LINE
- 4" SOLID WHITE PARKING STALL STRIPING
- LIMITS OF EXISTING TREE REMOVAL

COMMONWEALTH OF VIRGINIA
Kyle W. White
Lic. No. 0402054430
10/13/2017
PROFESSIONAL ENGINEER

Draper Aden Associates
Engineering • Surveying • Environmental Services
2206 South Main Street
Blacksburg, VA 24060
540-552-0444 Fax: 540-552-0291
www.daa.com
• Richmond, VA • Raleigh, NC
• Charlottesville, VA • Fayetteville, NC
• Hampton Roads, VA • Northern Virginia

SITE DIMENSIONAL & UTILITY PLAN

VIRGINIA FURNITURE MARKET

201 FARMVIEW ROAD N.W.
TOWN OF CHRISTIANSBURG, MONTGOMERY COUNTY, VA

REVISIONS
08/01/2017
1ST TOWN SUBMITTAL
09/07/2017
2ND TOWN SUBMITTAL
10/13/2017
3RD TOWN SUBMITTAL

DESIGNED BY:	KWW
DRAWN BY:	KWW
CHECKED BY:	CBK
SCALE:	1" = 40'
DATE:	October 13, 2017
PROJECT NUMBER:	B16739B-02

C2.1

APPROVAL BLOCK

Wayne O. Nelson, P.E., Engineering Director — Date

APPROVAL BLOCK

Andrew Warren, Planning Director — Date

P:\B16739B\B16739B1\B16739B-02C-ADP\B16739B-02-SitePlan.dwg October 13, 2017 2:36:41 PM