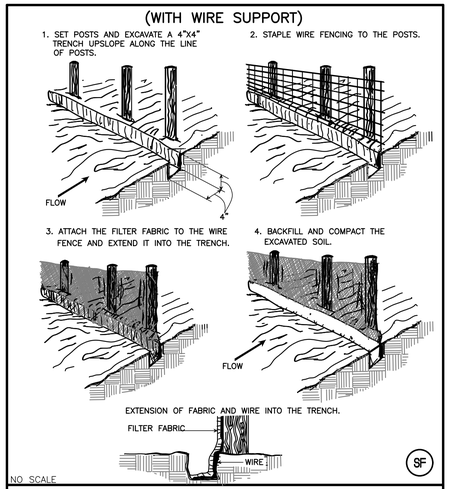

CONSTRUCTION OF A SILT FENCE

SOURCE: Adapted from Installation of Straw and Fabric Filter Barriers for Sediment Control, Sherwood & Wyatt — PLATE. 3.05-1

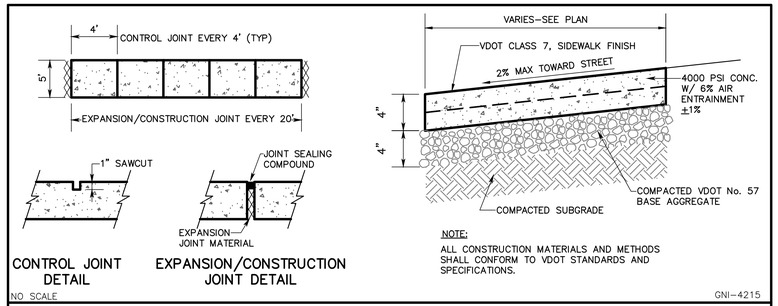

TOWN OF CHRISTIANSBURG – TYPICAL SIDEWALK

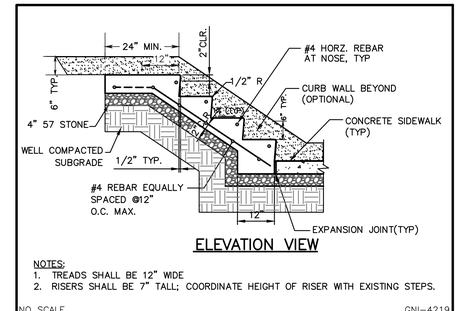

CONCRETE STAIRS

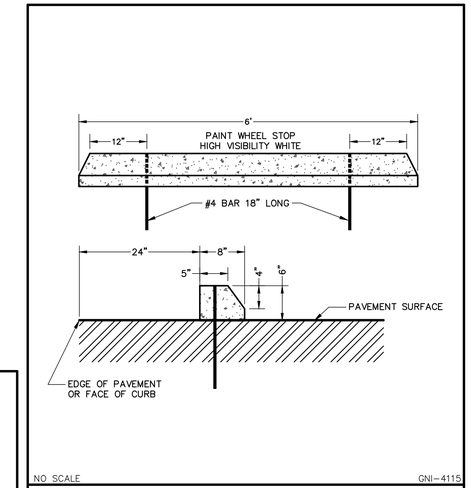

PRECAST CONCRETE WHEEL STOP

PARKING SPACE DETAILS

TYPICAL PAVEMENT SECTION

EROSION CONTROL SYMBOLS:

- (SF) 3.05 SILT FENCE
- (TO) 3.30 TOPSOILING
- (TS) 3.31 TEMPORARY SEEDING
- (PS) 3.32 PERMANENT SEEDING
- (MU) 3.35 MULCHING
- (DC) 3.39 DUST CONTROL

ALL APPLICABLE AREAS	
DURING CONSTRUCTION	FINAL CONDITION
(TS) (DC)	(TO) (PS) (MU)

*LIMITS OF DISTURBANCE SHALL BE CLEARLY MARKED ON SITE WITH PAINT, STAKES, OR OTHER METHOD. ACCEPTABLE MARKINGS SHALL BE COORDINATED WITH THE TOWN OF BLACKSBURG INSPECTIONS PERSONNEL.

SEQUENCE OF CONSTRUCTION:

1. INSTALL ALL PERIMETER CONTROL MEASURES: SF. BE SURE TO INSTALL SF PRIOR TO GRADING.
2. PERFORM ALL NECESSARY DEMOLITION AND GRADING.
3. INSTALL PAVEMENT, STAIRS, AND SIDEWALK.
4. ONCE SITE HAS BEEN STABILIZED, REMOVE ALL REMAINING PERIMETER CONTROLS (SF)

APPROVED: Engineering — Date

APPROVED: Planning — Date

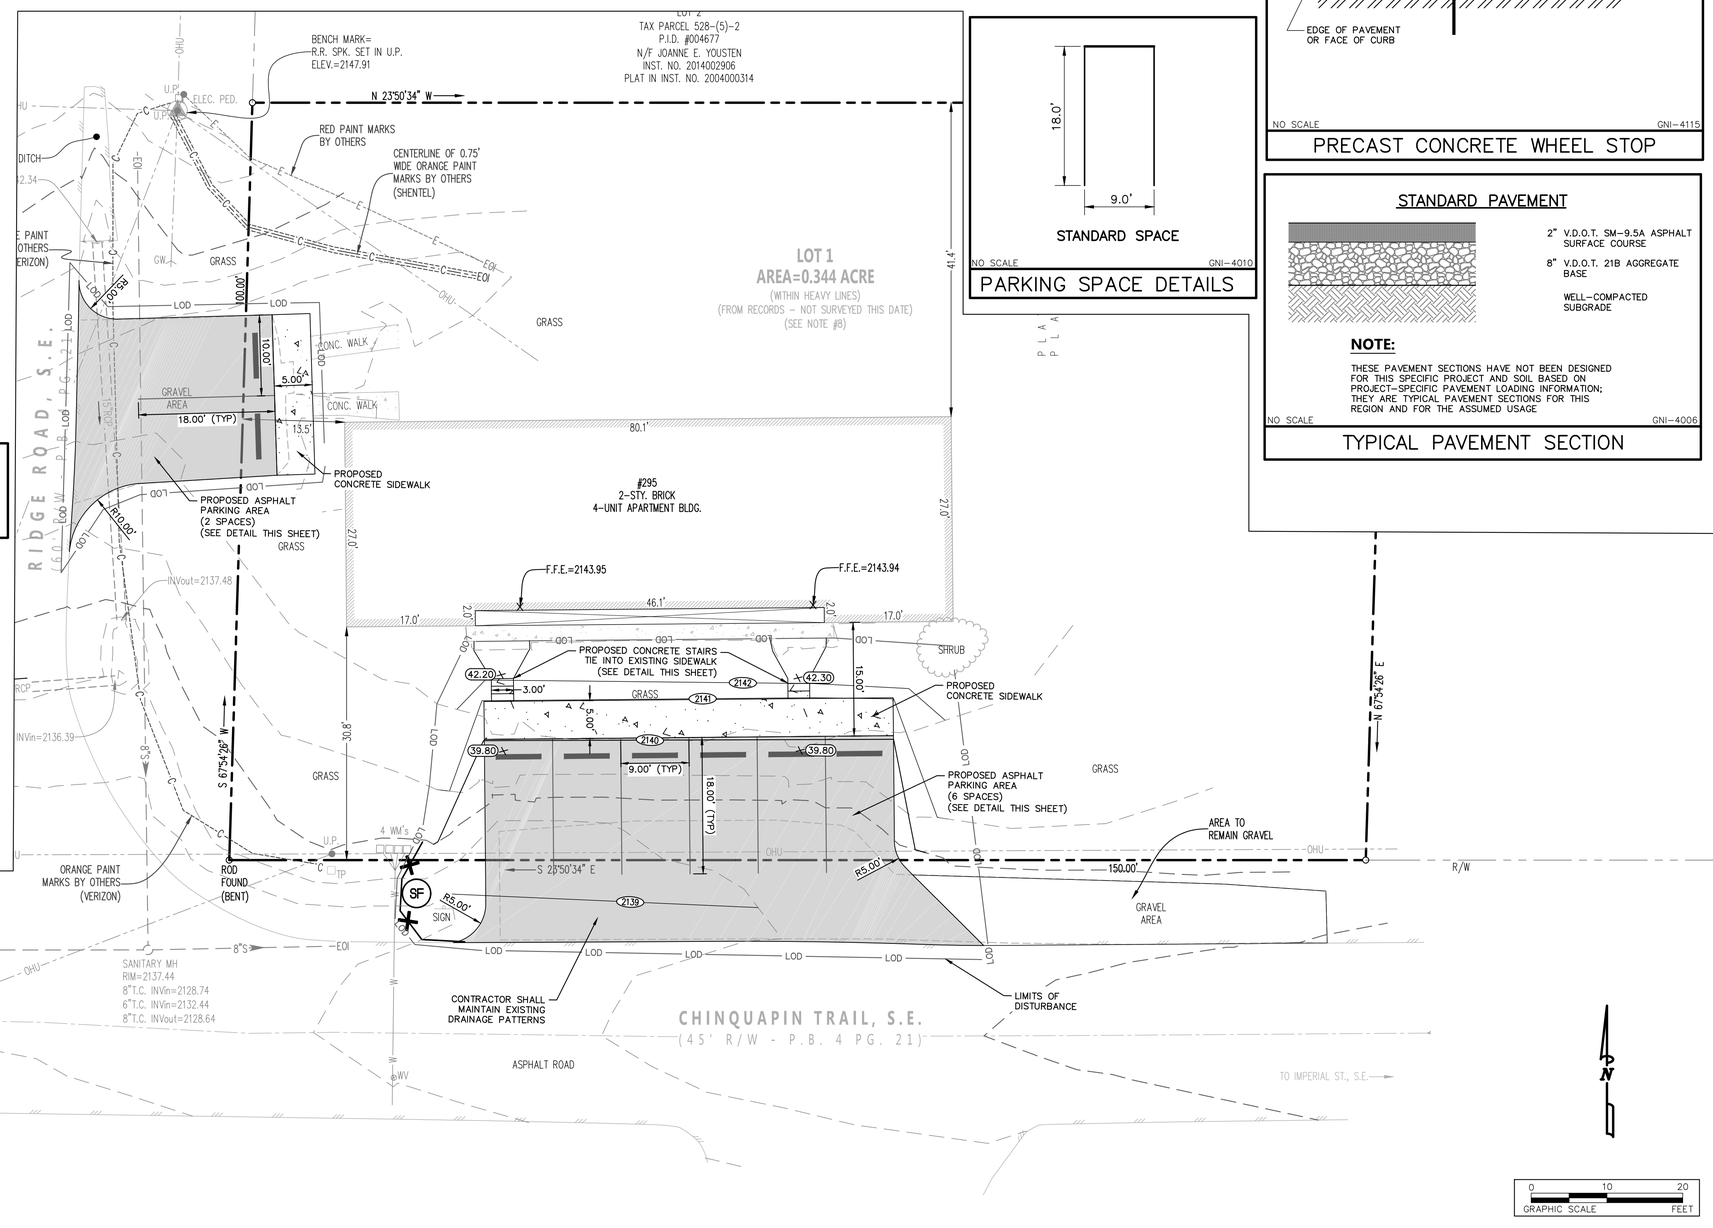

GAY AND NEEL, INC.
ENGINEERING ◆ LAND PLANNING ◆ SURVEYING
1260 Radford Street
Christiansburg, Virginia 24073
Phone: (540) 381-6011
Fax: (540) 381-2773
Email: info@gayandneel.com
Web: www.gayandneel.com

The drawing, design, and digital files relating to this project are the property of Gay and Neel, Inc. The reproduction, copying, or other use of this drawing without GNI's written consent is prohibited.

VAUGHN APARTMENTS PARKING IMPROVEMENTS

CHRISTIANSBURG, VIRGINIA

COMMONWEALTH OF VIRGINIA
MICHAEL G. GAY
Lic. No. 17560
PROFESSIONAL ENGINEER

REVISIONS		
NO.	COMMENTS	DATE

PROJECT TEAM	
PIC	MICHAEL G. GAY, PE
PM	TIM D. GUTHRIE, PE
DESIGN	EMQ

ISSUE DATE: 02/20/2019

GNI JOB NO.: 2917

SHEET TITLE: SITE LAYOUT AND DIMENSION PLAN

SHEET NUMBER: C2-01

X:\Drawings\2917\ENGINEERING\Design\Plans\Sheets\2917_SNI_C2_Site_Layout_Plan.dwg
SITE LAYOUT AND DIMENSION PLAN, 02/20/2019 9:46:34 AM, Equesterberry, AutoCAD PDF (General Documentation).pc3, 1:1