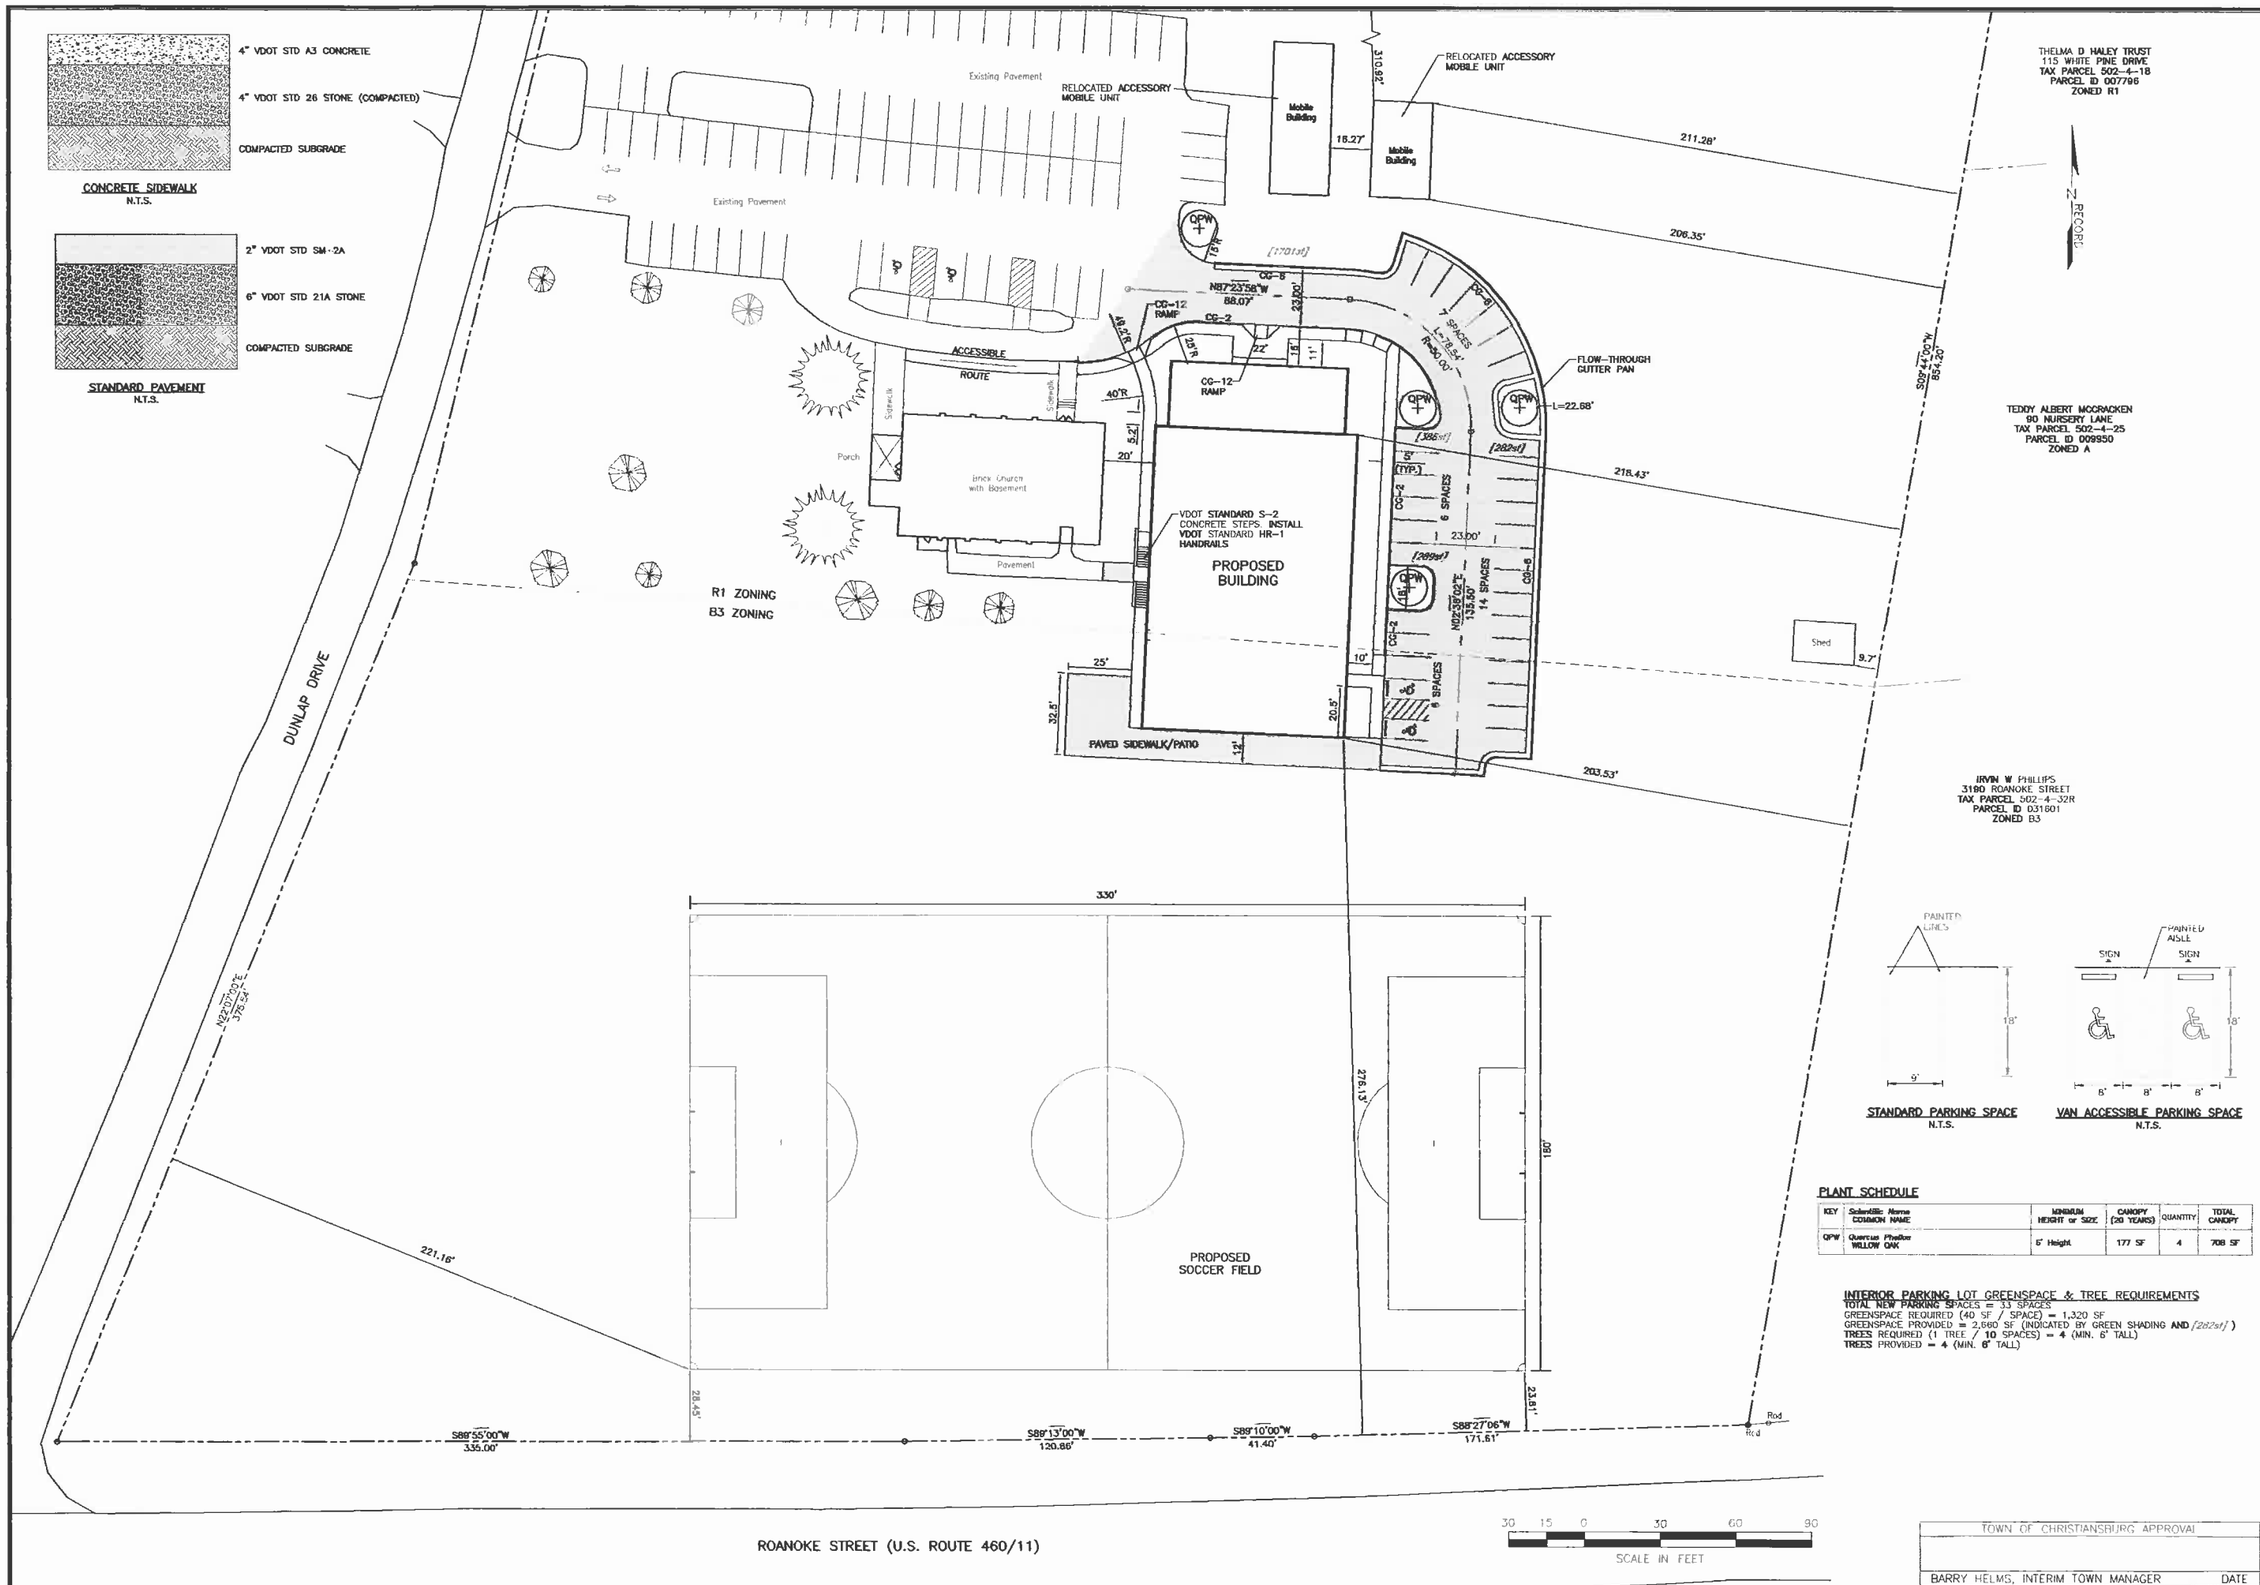

PLANT SCHEDULE

KEY	Scientific Name / COMMON NAME	MINIMUM HEIGHT or SIZE	CANOPY (20 YEARS)	QUANTITY	TOTAL CANOPY
QPW	Quercus Phellos / WILLOW OAK	6' Height	177 SF	4	708 SF

INTERIOR PARKING LOT GREENSPACE & TREE REQUIREMENTS

TOTAL NEW PARKING SPACES = 33 SPACES
GREENSPACE REQUIRED (40 SF / SPACE) = 1,320 SF
GREENSPACE PROVIDED = 2,660 SF (INDICATED BY GREEN SHADING AND /282sf/)
TREES REQUIRED (1 TREE / 10 SPACES) = 4 (MIN. 6' TALL)
TREES PROVIDED = 4 (MIN. 6' TALL)

TOWN OF CHRISTIANSBURG APPROVAL

BARRY HELMS, INTERIM TOWN MANAGER DATE

Altizer, Hodges, & Varney, Inc.
Consulting Engineers & Surveyors
20 Midway Plaza Drive, Suite 200
Christiansburg, Virginia 24073
Phone: 540-382-9410, Fax: 540-382-9492
Email: ahv@ahv-inc.com Webpage: www.ahv-inc.com

DATE : 30 MAR 2011
SCALE : AS SHOWN
DESIGNED: CCH
DRAWN : CCH
CHECKED : BHA
REVISED :

COMMONWEALTH OF VIRGINIA
CLAYTON C. HODGES
Lic. No. 34078
PROFESSIONAL ENGINEER
NOT Final

GOOD SHEPHERD BAPTIST CHURCH
NEW BUILDING AND SOCCER FIELD
CHRISTIANSBURG, VIRGINIA

DIMENSION & LANDSCAPING PLAN

AHV PROJECT NUMBER
2010042

SHEET NUMBER
3 OF 9