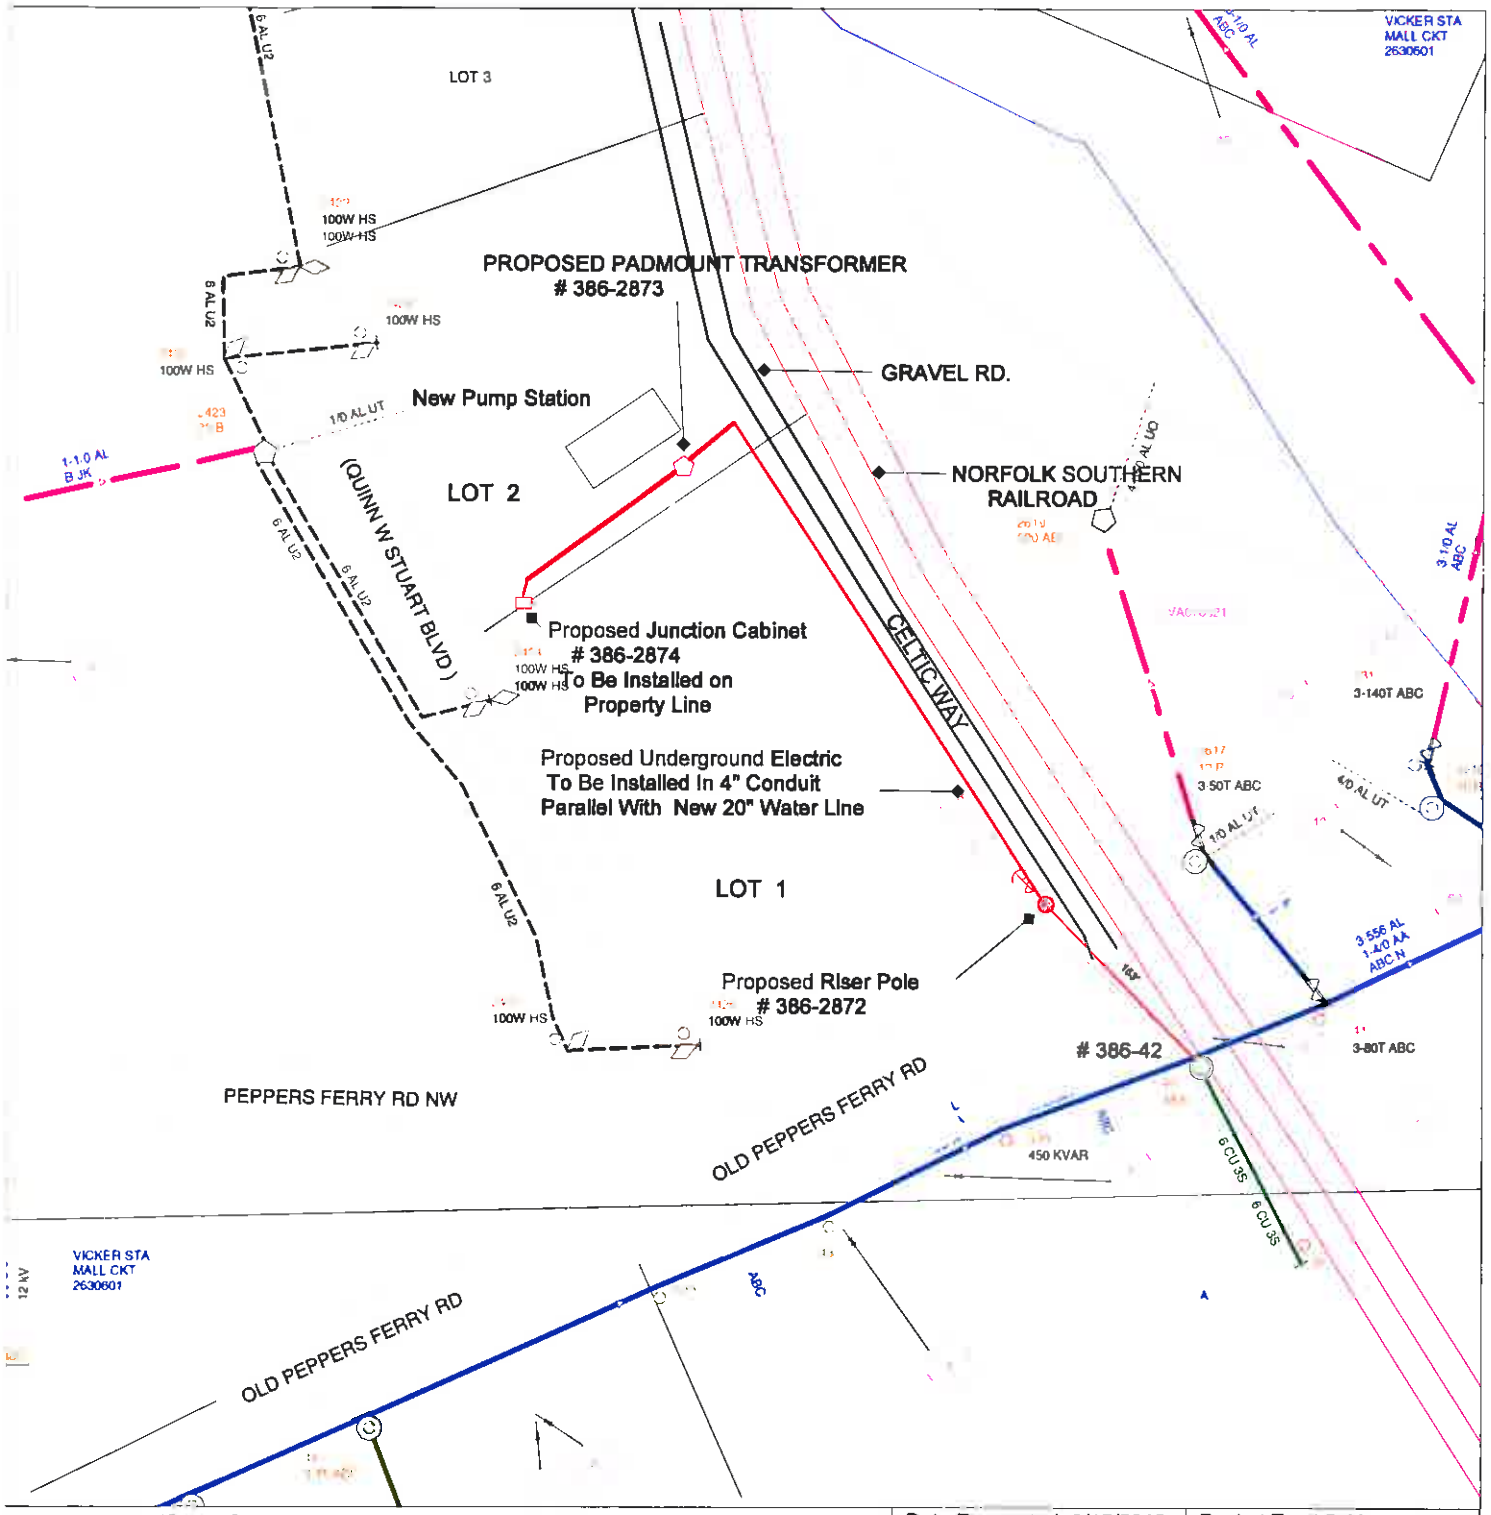

An LD-Pro® Worksketch	Date Requested: 9/15/2012		Bucket Truck?: Y
	Date Required: 8/5/2012		Truck to Site?: Y
Job Name: BLACKSBURG, CHRISTIANSBURG VPI WATER AUTHORITY			4 WD?: N
Location: 120 QUINN W STUART BLVD. CHRISTIANSBURG, VA.			County: MONTGOMERY
Division: AP District: Christiansburg	Crew HQ: Christiansburg Const	Station No.:	Circuit No.:
W/R#: 45175971	WO#:	Sta/Circuit Name:	
JU Proposal(s):		Voltage:	Map: christiansburg.
R/W#: 12-420063		Phases:	Quad:
		Date: 8/13/2012 Print #:	Scale: NTS
		Drawn By: WAYNE QUEEN	Page: 1 of 1