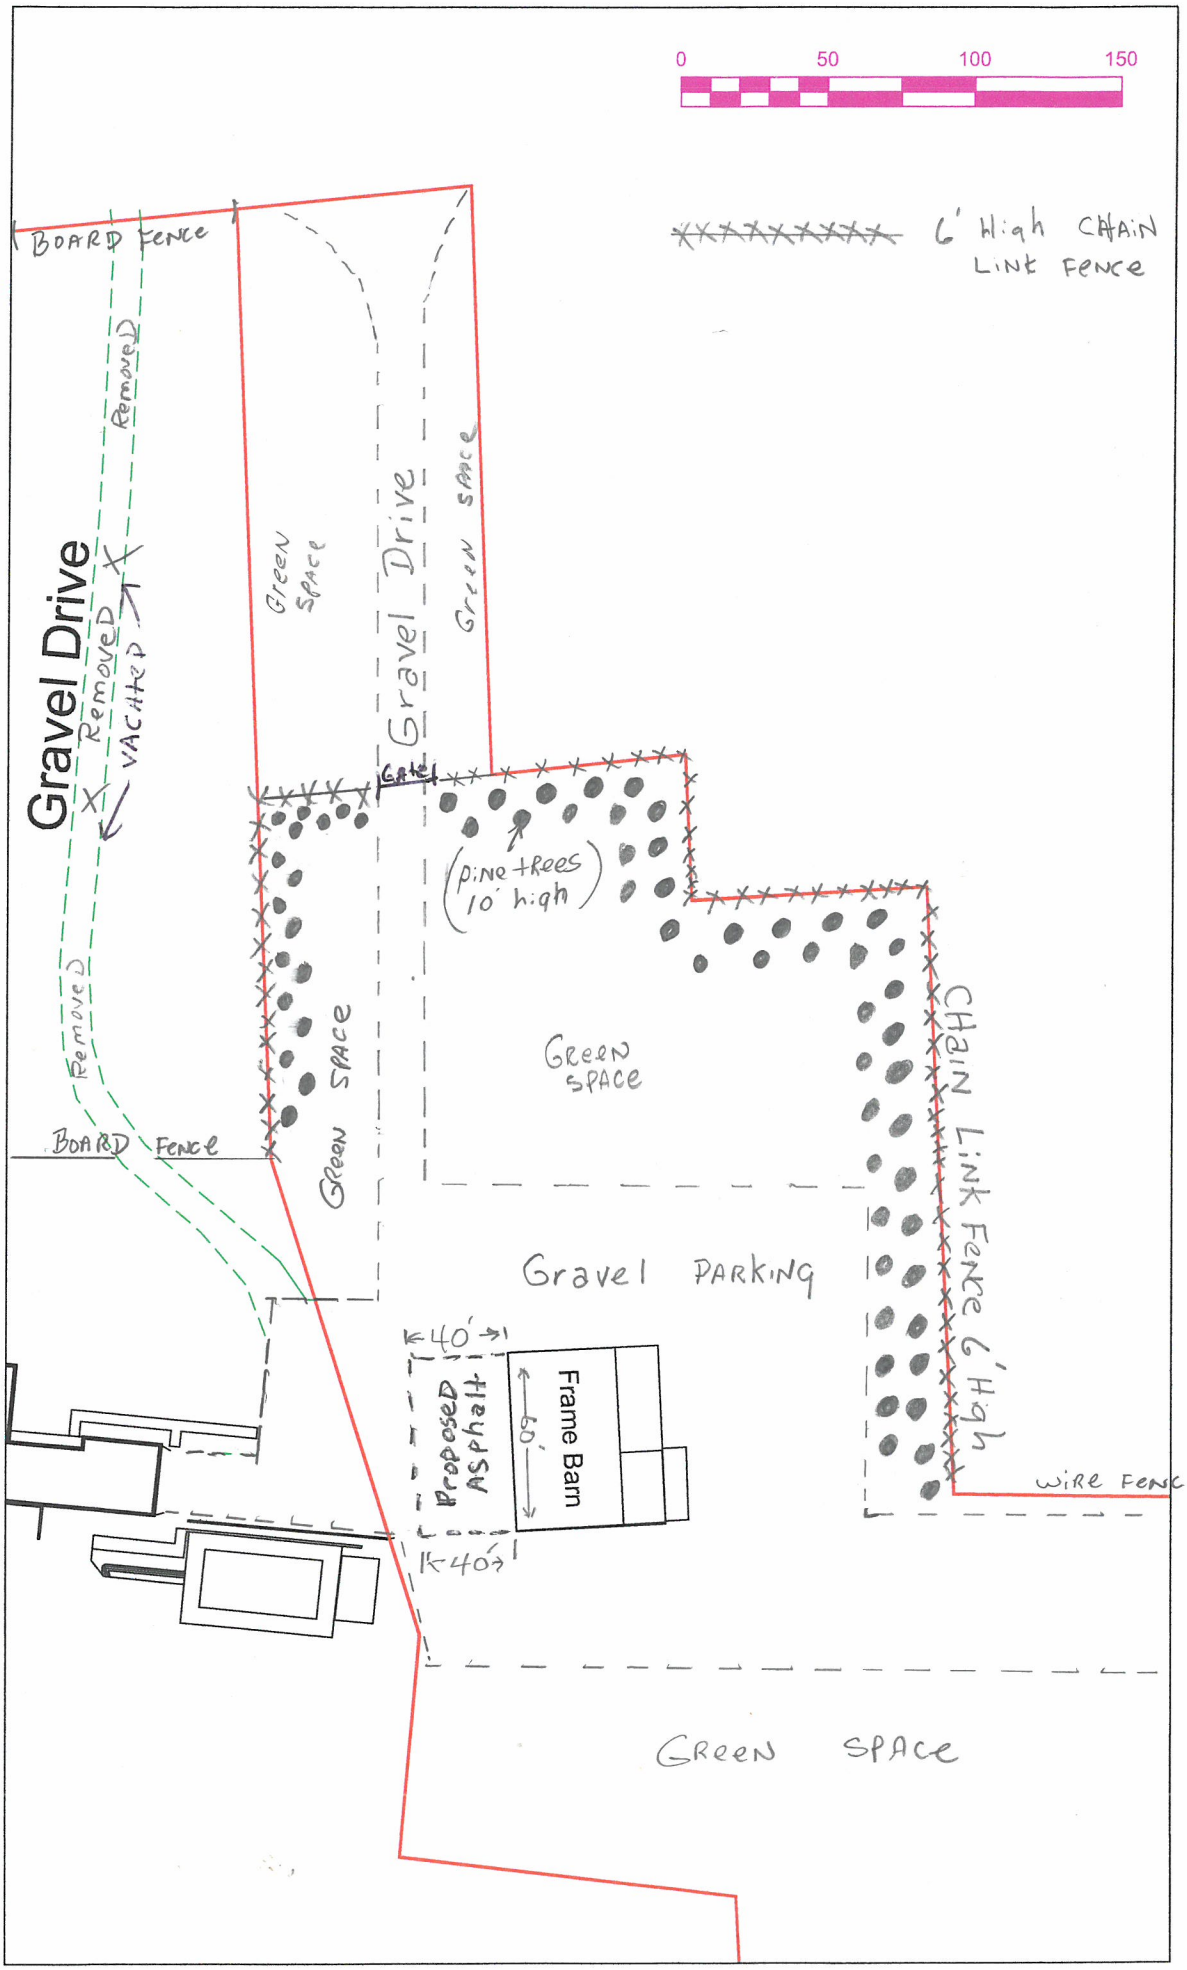
0
50
100
150
6' High Chain Link Fence
Board Fence
Removed
Gravel Drive
Removed
Vacated
Removed
Green Space
Gravel Drive
Green Space
Gate
(pine trees 10' high)
Green Space
Green Space
Board Fence
Chain Link Fence 6' High
Gravel Parking
40'
Proposed Asphalt
Frame Barn
60'
40'
Wire Fence
Green Space