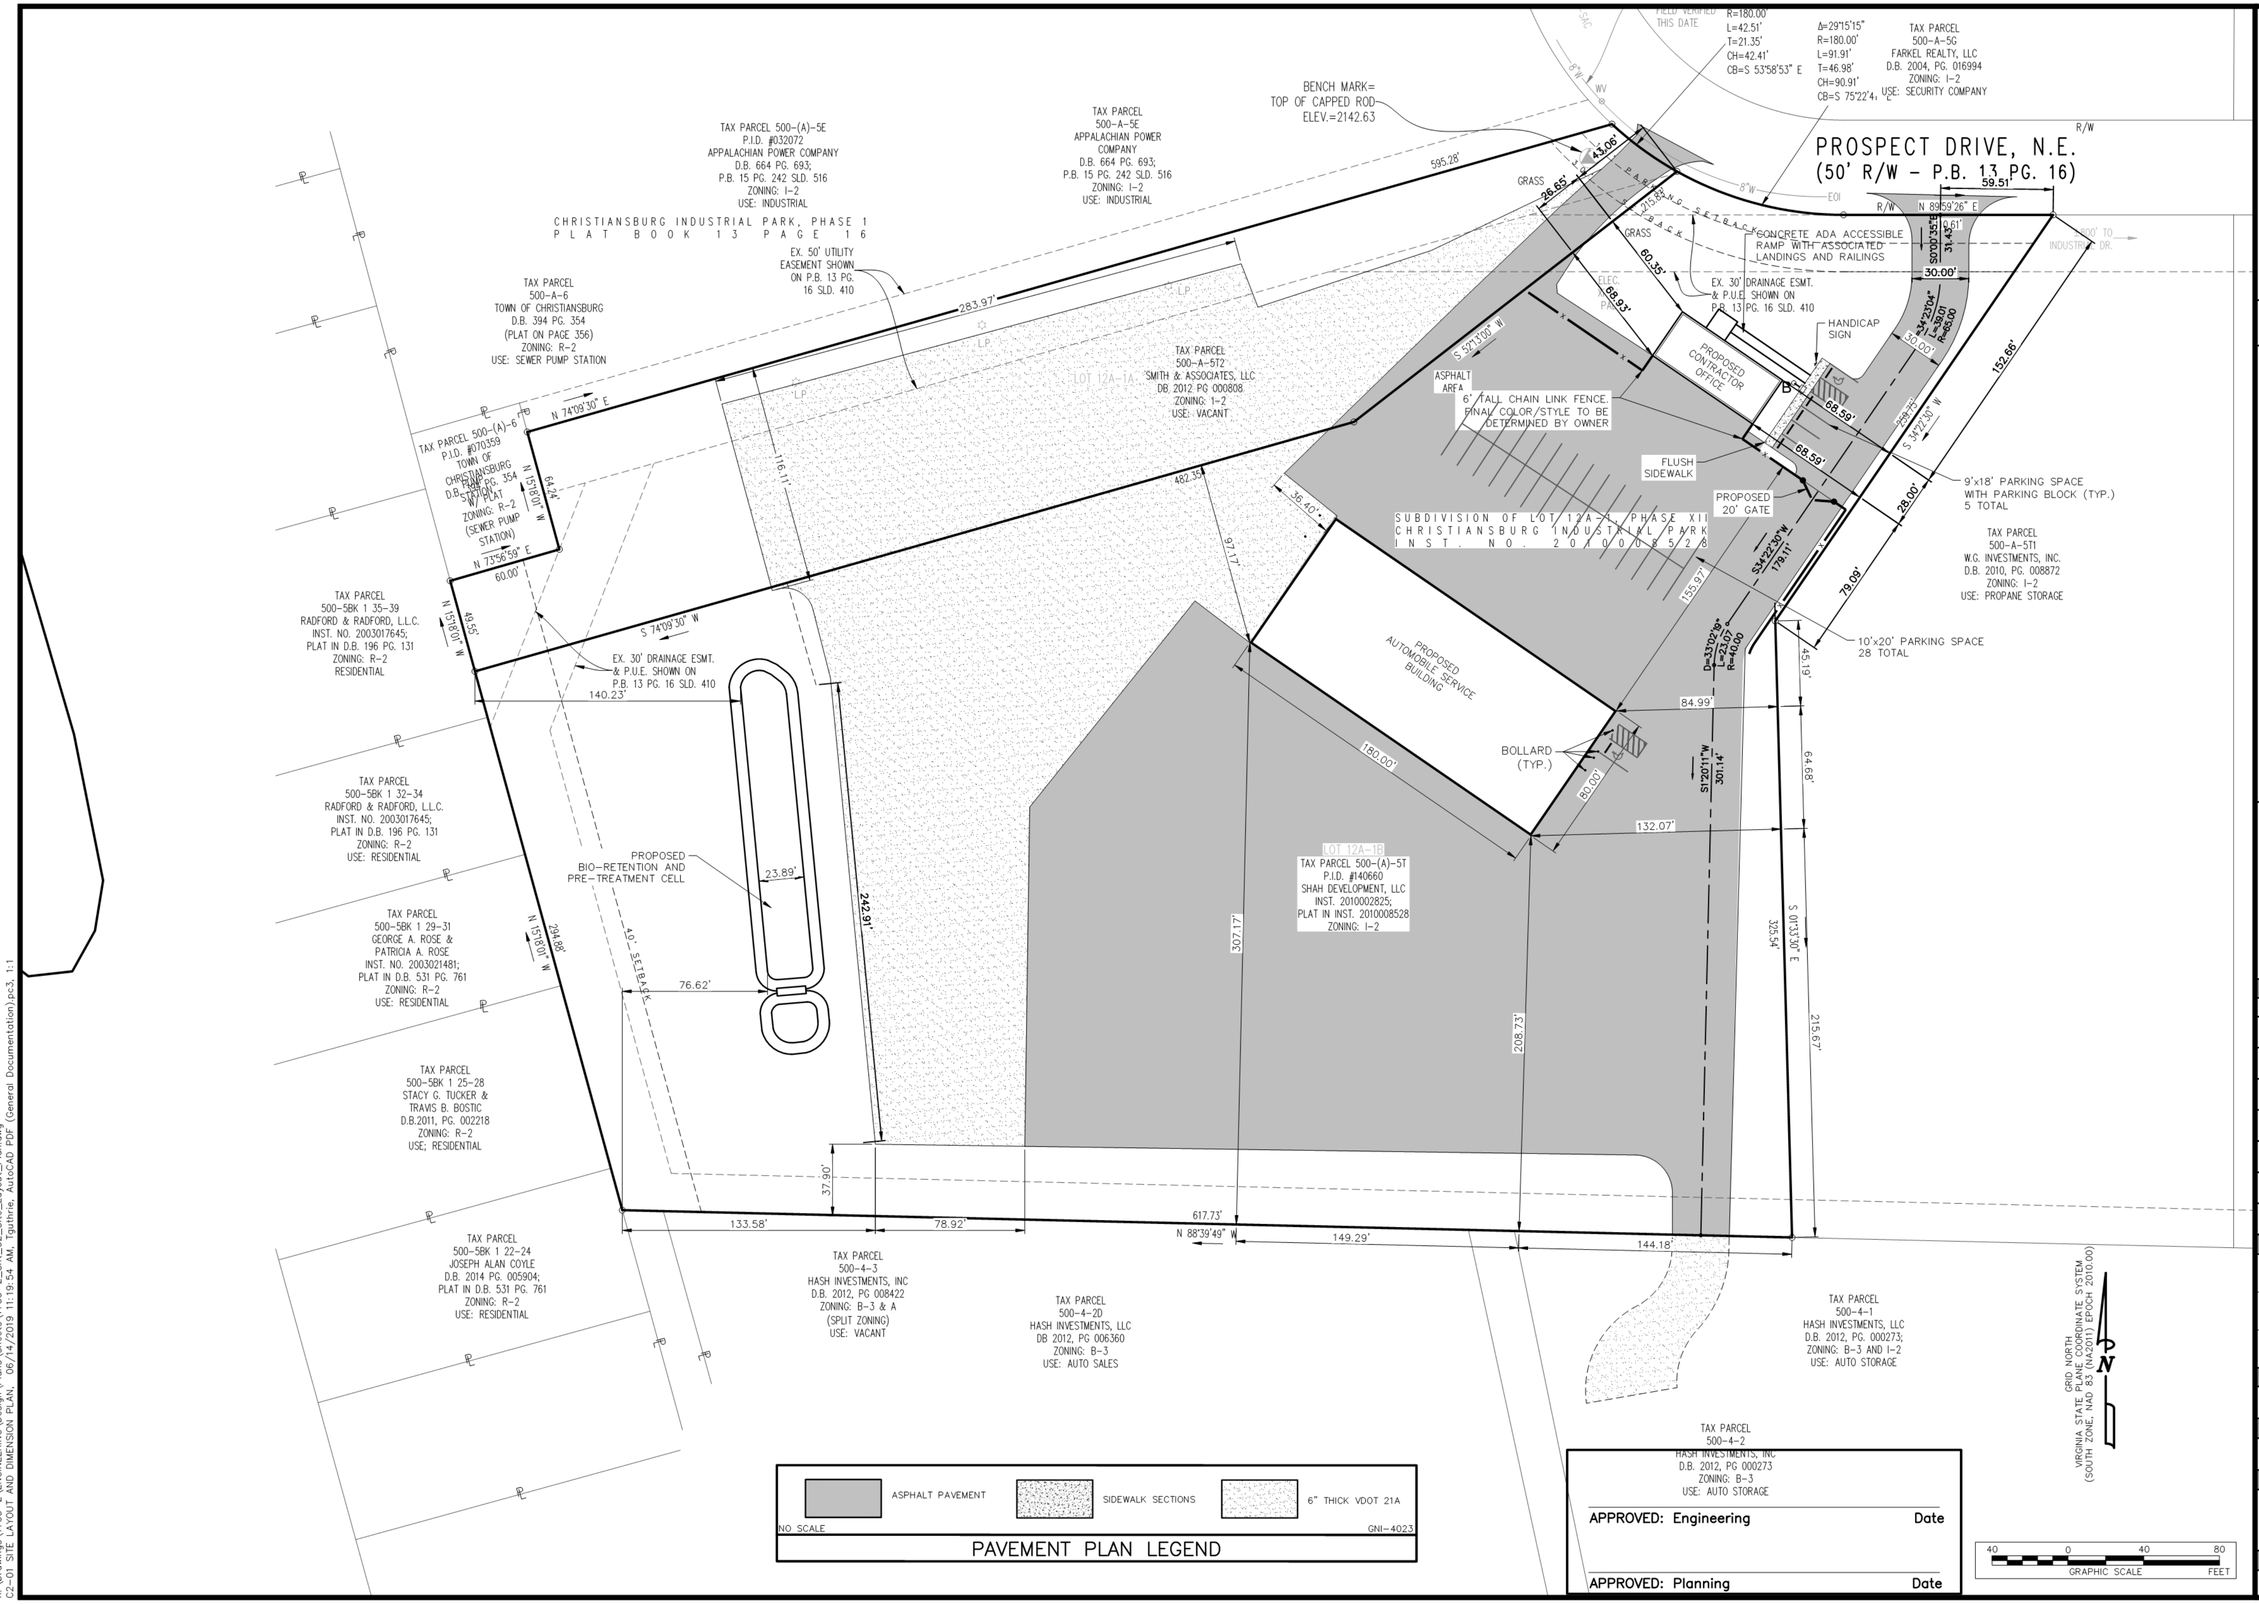

GAY AND NEEL, INC.
ENGINEERING ◆ LAND PLANNING ◆ SURVEYING
1260 Radford Street
Christiansburg, Virginia 24073
Phone: (540) 381-6011
Fax: (540) 381-2773
Email: info@gayandneel.com
Web: www.gayandneel.com

The drawing, design, and digital files relating to this project are the property of Gay and Neel, Inc. The reproduction, copying, or other use of this drawing without GNI's written consent is prohibited.

SHAH DEVELOPMENT, LLC
2265 PROSPECT DRIVE N.E.
SITE DEVELOPMENT PLAN

TOWN OF CHRISTIANSBURG, VIRGINIA

COMMONWEALTH OF VIRGINIA
MICHAEL G. GAY
Lic. No. 17560
06/14/19
PROFESSIONAL ENGINEER

REVISIONS

NO.	COMMENTS	DATE
1	SITE REVISIONS	06/14/2019

PROJECT TEAM

PIC	JOHN T. NEEL, PE
PM	MICHAEL G. GAY, P.E.
DESIGN	TES/LHS

ISSUE DATE
02/24/2017

GNI JOB NO.
1755.2

SHEET TITLE
SITE LAYOUT AND DIMENSION PLAN

SHEET NUMBER
C2-01

X:\Drawings\1755-2\ENGINEERING\Design\Plans\Sheets\1755-2_Sht_C2_Site_Layout_Plan.dwg
C2-01 SITE LAYOUT AND DIMENSION PLAN, 06/14/2019 11:19:54 AM, tgutnire, AutoCAD PDF (General Documentation).pc3, 1:1