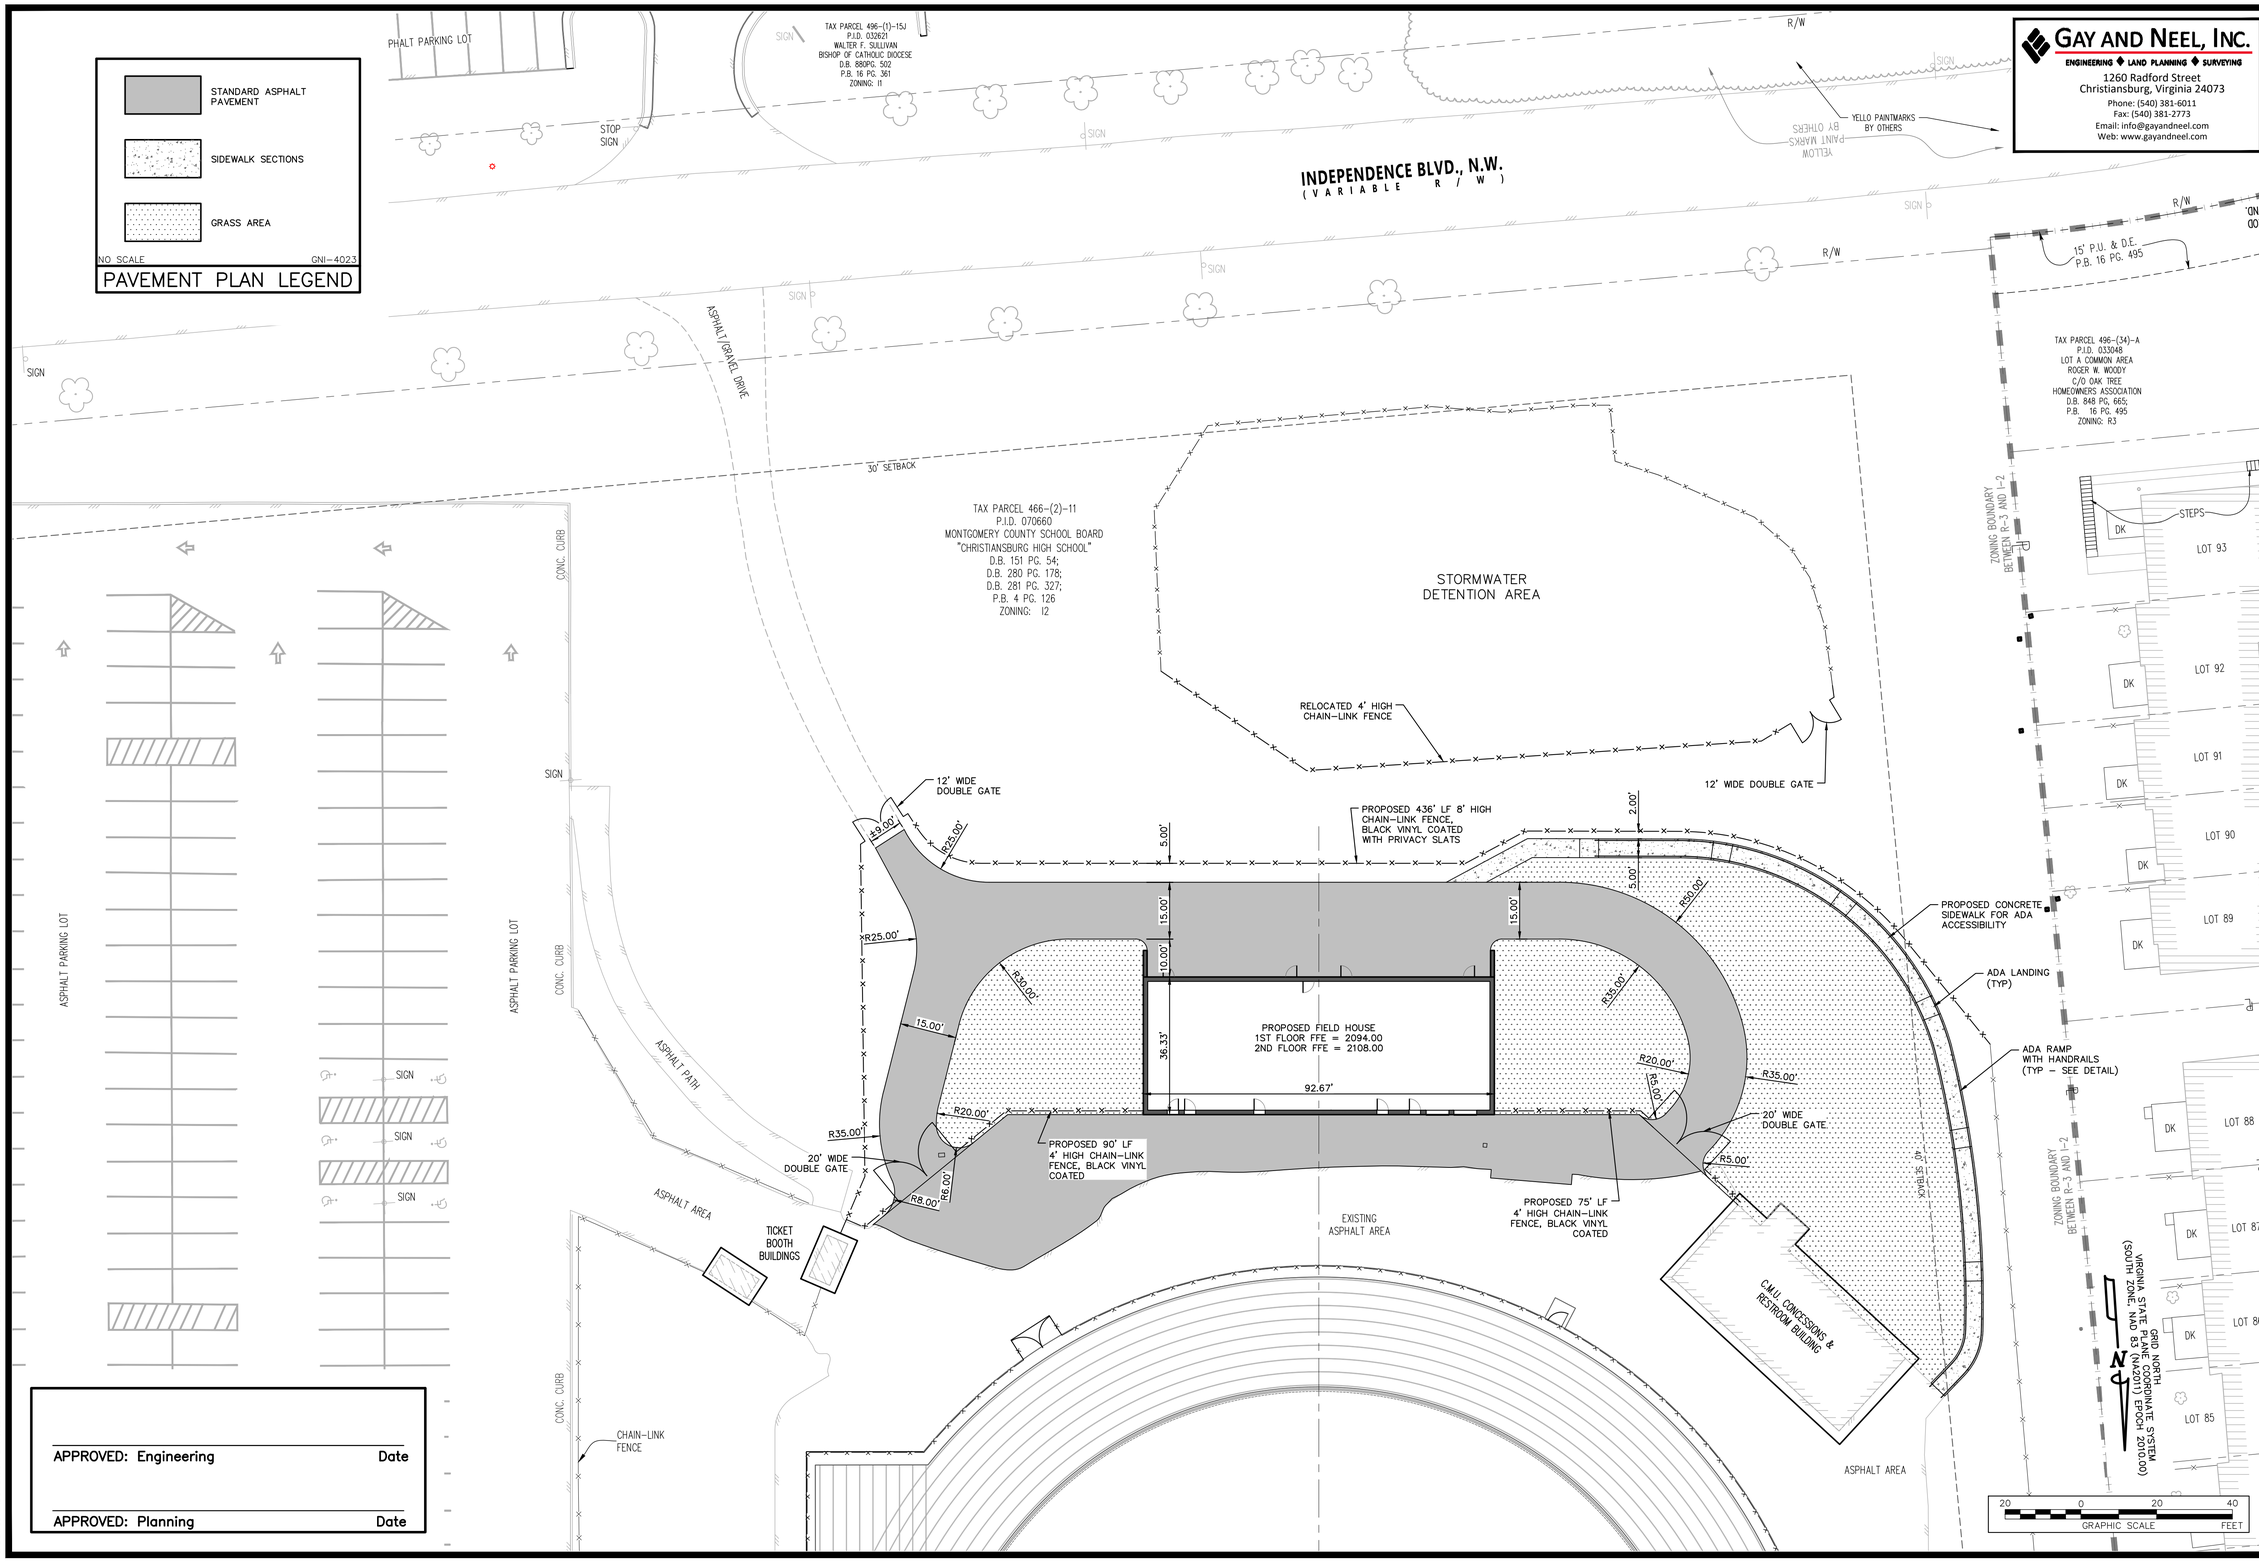

GAY AND NEEL, INC.
ENGINEERING ◆ LAND PLANNING ◆ SURVEYING
1260 Radford Street
Christiansburg, Virginia 24073
Phone: (540) 381-6011
Fax: (540) 381-2773
Email: info@gayandneel.com
Web: www.gayandneel.com

DATE:	07/01/2019
COMM No:	19-08
DRAWN BY:	MBL
CHECKED BY:	MPT
STATE PROJECT No:	

CHIRSTIANSBURG HIGH SCHOOL ATHLETICS IMPROVEMENTS PHASE III

SITE DEVELOPMENT PLAN

COMMONWEALTH OF VIRGINIA
TREVOR M. KIMZEY
Lic. No. 036354
07/22/19
PROFESSIONAL ENGINEER

FIVE DESIGN ARCHITECTURE
5 Design, LLC
P.O. Box 320
Riner, VA 24149
540-230-2619
www.5design.agency

REVISIONS		
No.	DESCRIPTION	DATE

SITE LAYOUT AND DIMENSION PLAN

C2-01

2808.12

X:\Drawings\2808\2808.12 RENOVATIONS\Design\Plans\Sheets\808.12_B4_C2_Site_Layout_Plan.dwg
LAYOUT: 1 MODIFIED: 7/22/2019 1:55 PM PLOTTED BY: Trevor Kimzey (5 Design LLP) (Trevor's Representation) pc3, 1:1