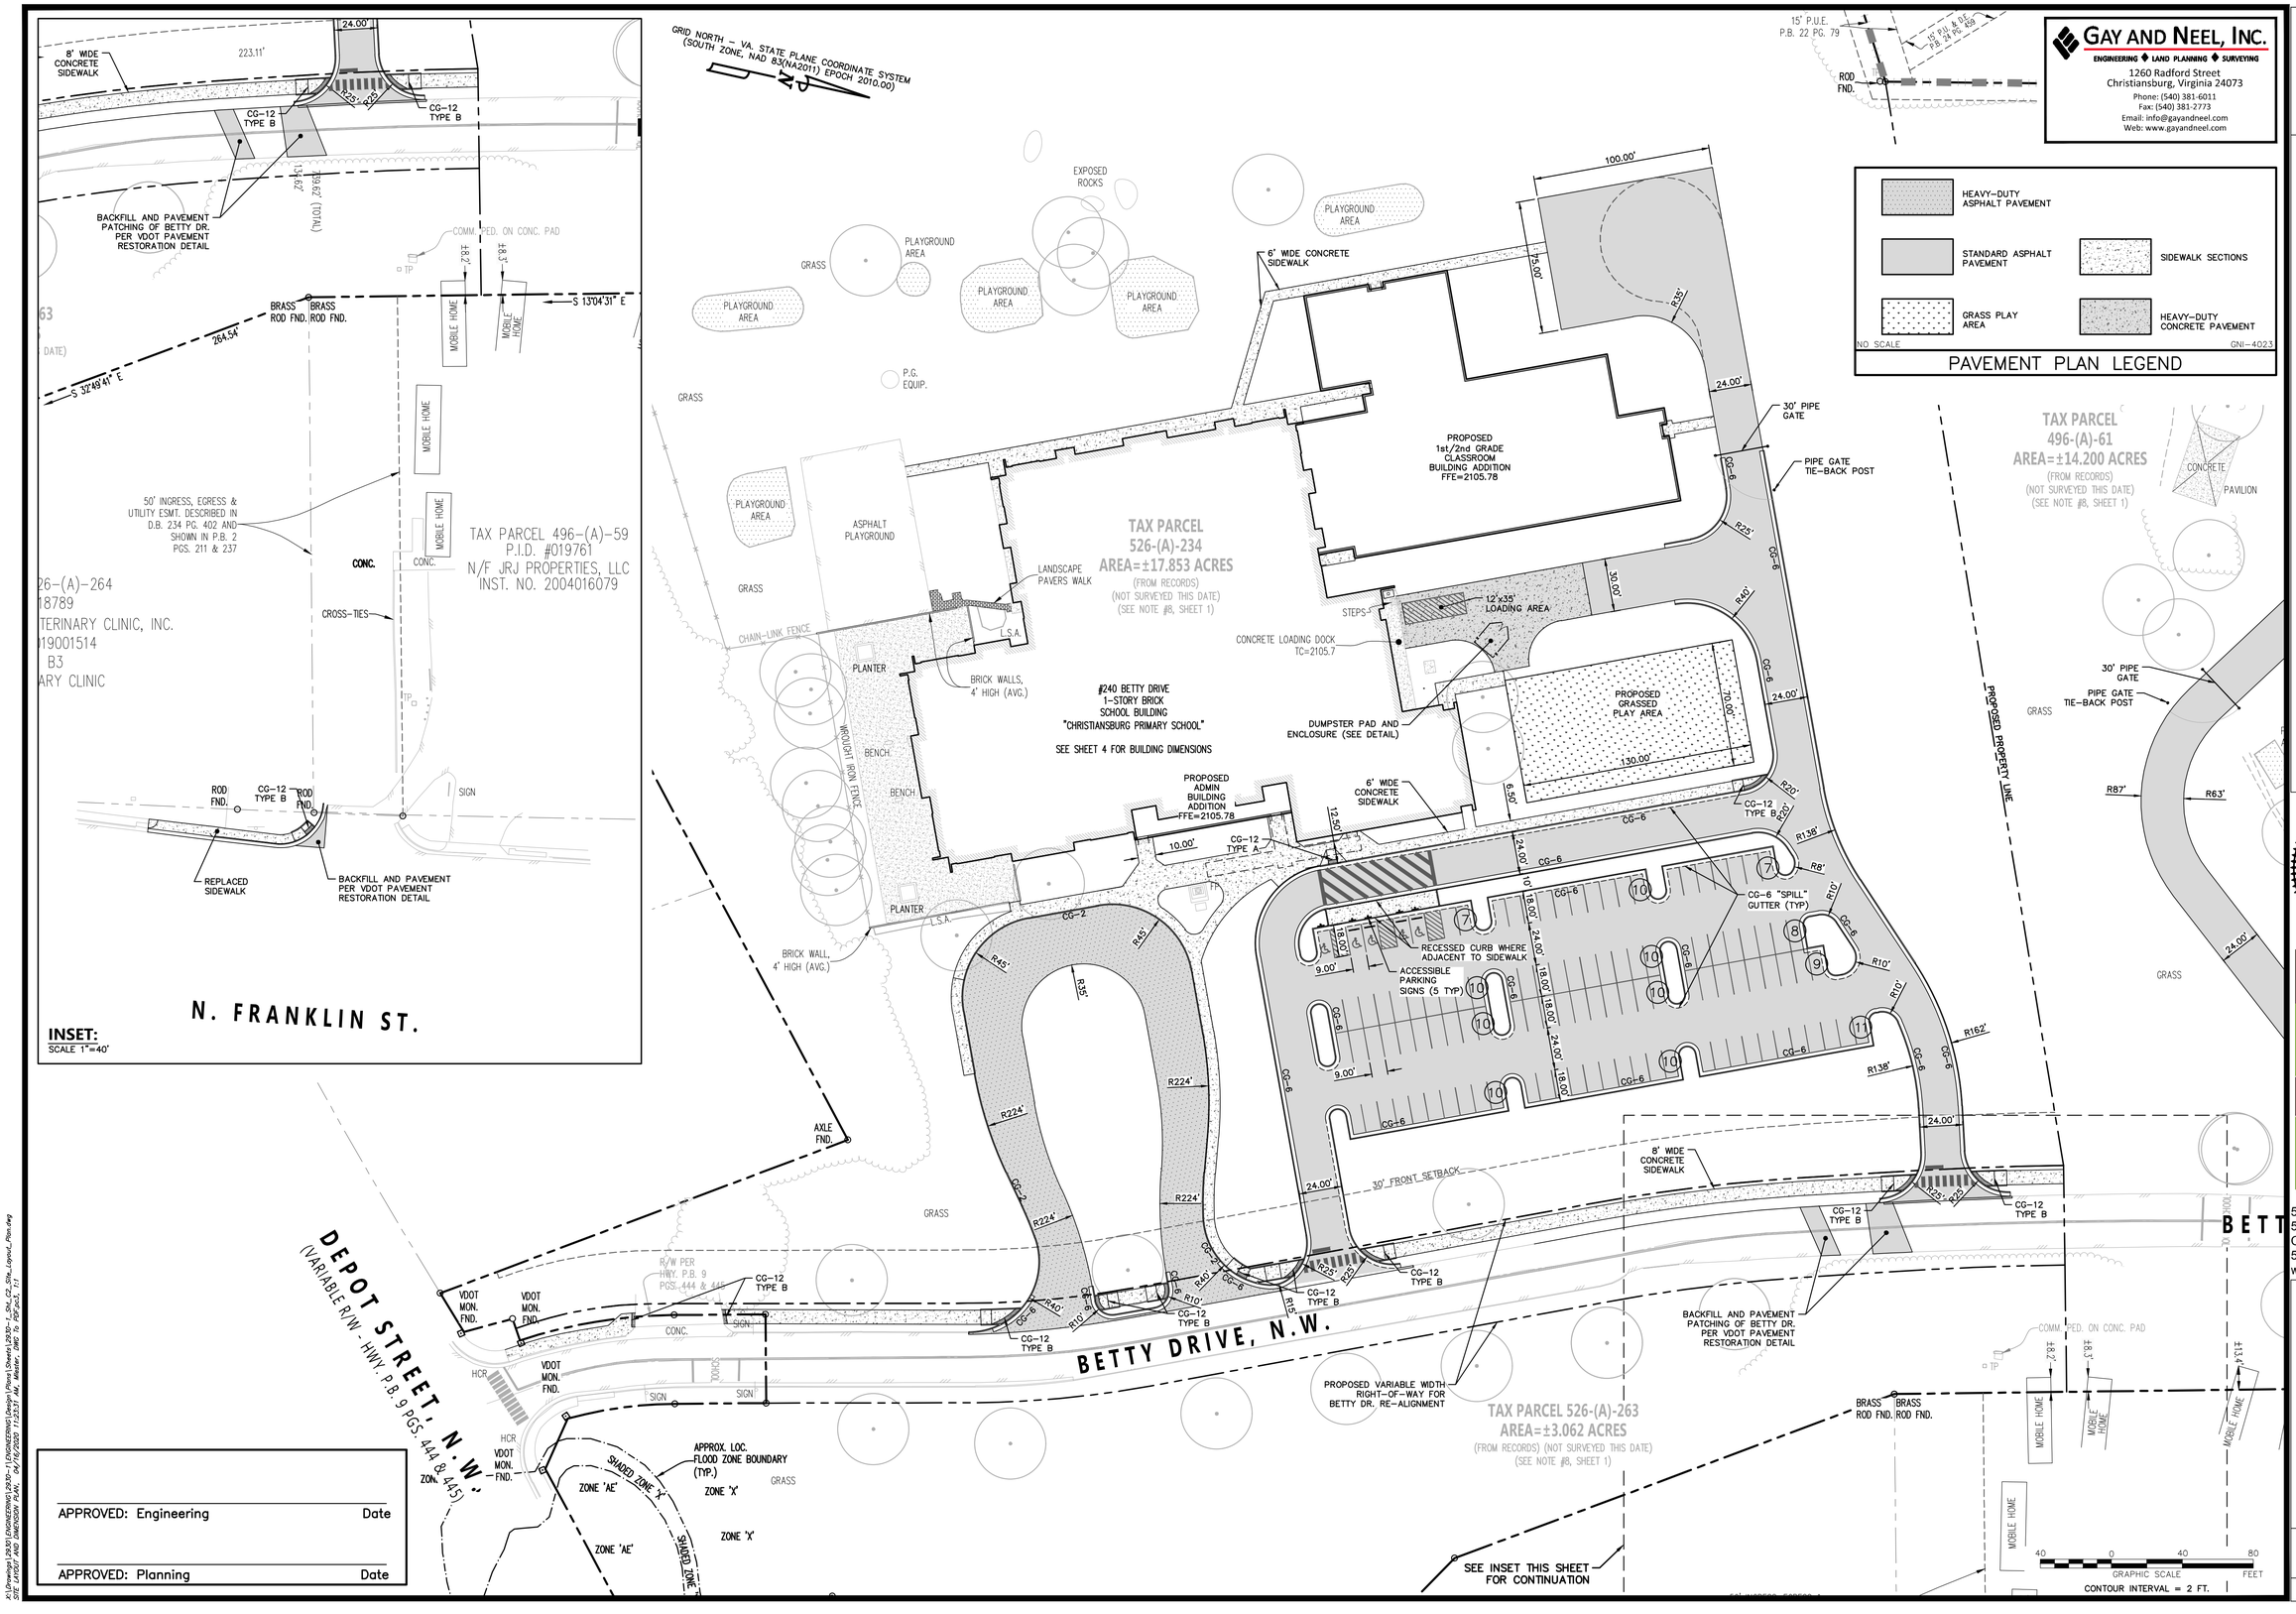

GAY AND NEEL, INC.
ENGINEERING ♦ LAND PLANNING ♦ SURVEYING
1260 Radford Street
Christiansburg, Virginia 24073
Phone: (540) 381-6011
Fax: (540) 381-2773
Email: info@gayandneel.com
Web: www.gayandneel.com

DATE:	04/15/2020
COMM No:	19-21
DRAWN BY:	MBL/HN
CHECKED BY:	MPT
STATE PROJECT No:	060-78-00-101

SITE LAYOUT AND DIMENSION PLAN

MONTGOMERY COUNTY, VA PUBLIC SCHOOLS
RENOVATIONS AND ADDITIONS AT CHRISTIANSBURG PRIMARY SCHOOL - 240 BETTY DRIVE NW

COMMONWEALTH OF VIRGINIA
TREVOR M. KIMZEY
Lic. No. 036354
4/16/2020
PROFESSIONAL ENGINEER

FIVE DESIGN ARCHITECTURE

5 Design, LLC
597 Depot Street
Christiansburg, VA 24073
540-230-2619
www.5designarchitecture.com

REVISIONS		
No.	DESCRIPTION	DATE

C2-01

2930.1