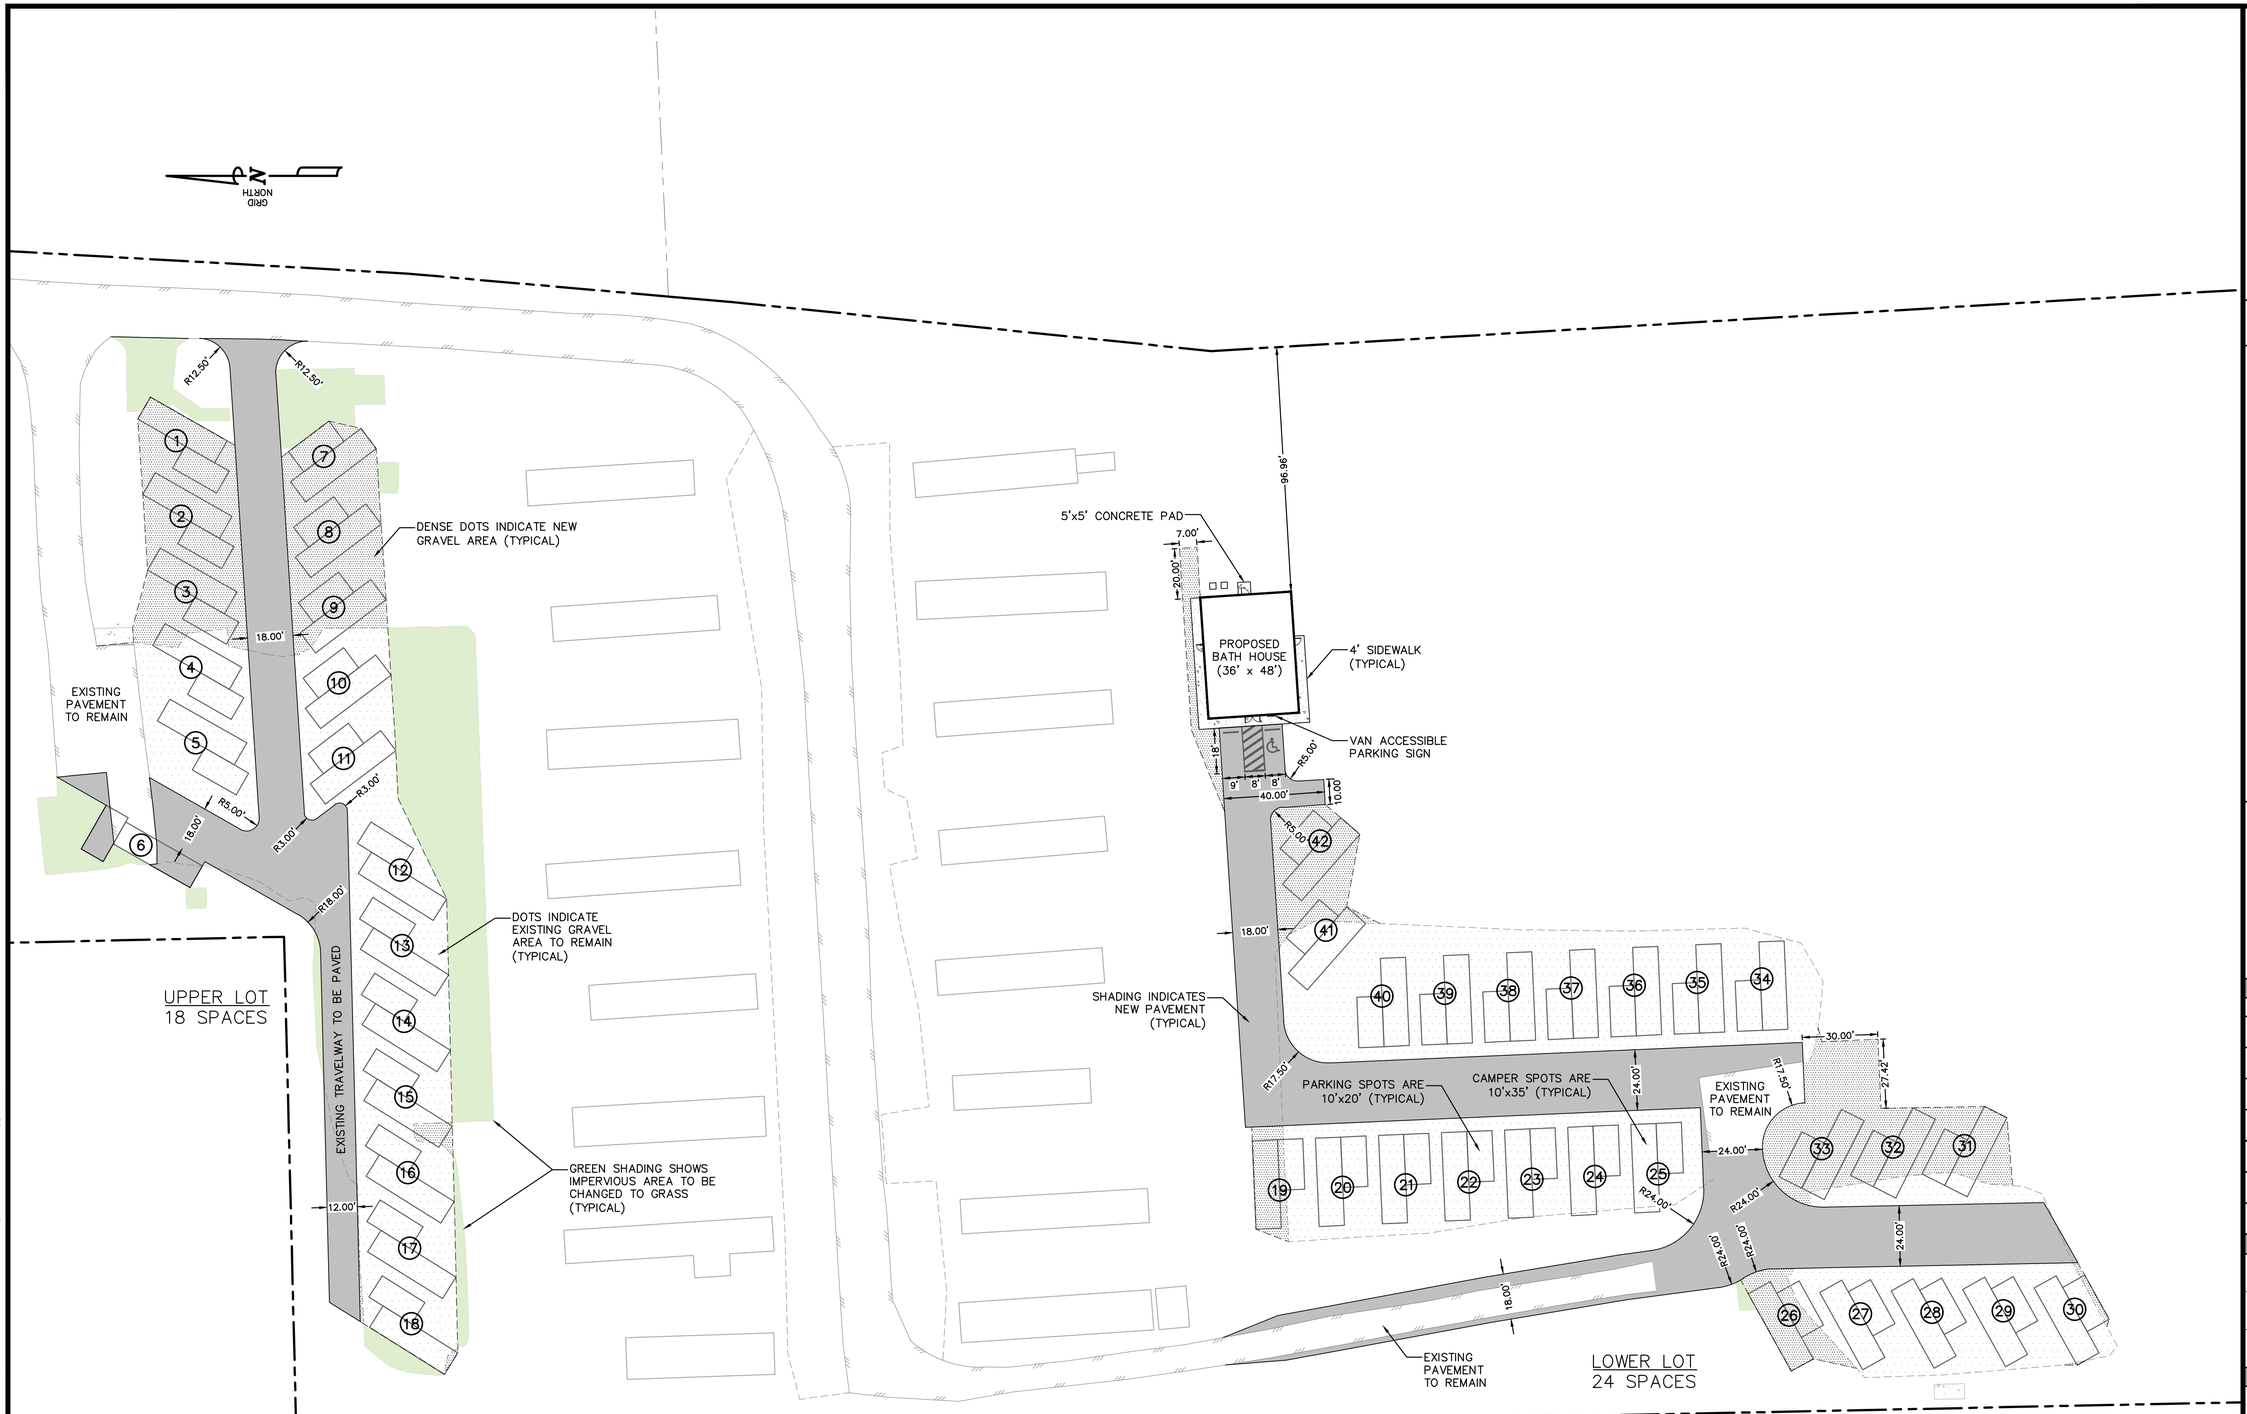

APPROVED: Engineering Date

APPROVED: Planning Date

X:\Drawings\3096\engineering\Design\Plans\Sheets\3096_Sht_C2_Site_Layout_Plan.dwg
C2-01 SITE LAYOUT AND DIMENSION PLAN, 11/04/2022 10:41:54 AM, Ariel, AutoCAD PDF (General Documentation).pc3, 1:1

FORESIGHT DESIGN SERVICES
ENGINEERING • LAND PLANNING • SURVEYING
1260 Radford Street
Christiansburg, Virginia 24073
Phone: (540) 381-6011
Fax: (540) 381-2773
Email: info@foresightdesignservices.com
Web: www.foresightdesignservices.com

The drawing, design, and digital files relating to this project are the property of Foresight Design Services. The reproduction, copying, or other use of this drawing without FDS's written consent is prohibited.

INTERSTATE RV OVERNIGHT PARK

2705 ROANOKE STREET, S.E.
CHRISTIANSBURG, VIRGINIA

COMMONWEALTH OF VIRGINIA
JOHN T. NEEL
LIC. NO. 0035780
PRELIMINARY - NOT FOR CONSTRUCTION
PROFESSIONAL ENGINEER

REVISIONS

NO.	COMMENTS	DATE

PROJECT TEAM

PIC	JOHN T. NEEL, PE
PM	BRYANT H. ALTIZER, PE, LS
DESIGN	JLW, ZJM

ISSUE DATE
11/04/2022

FDS JOB NO.
3096

SHEET TITLE
SITE LAYOUT AND DIMENSION PLAN

SHEET NUMBER
C2-01