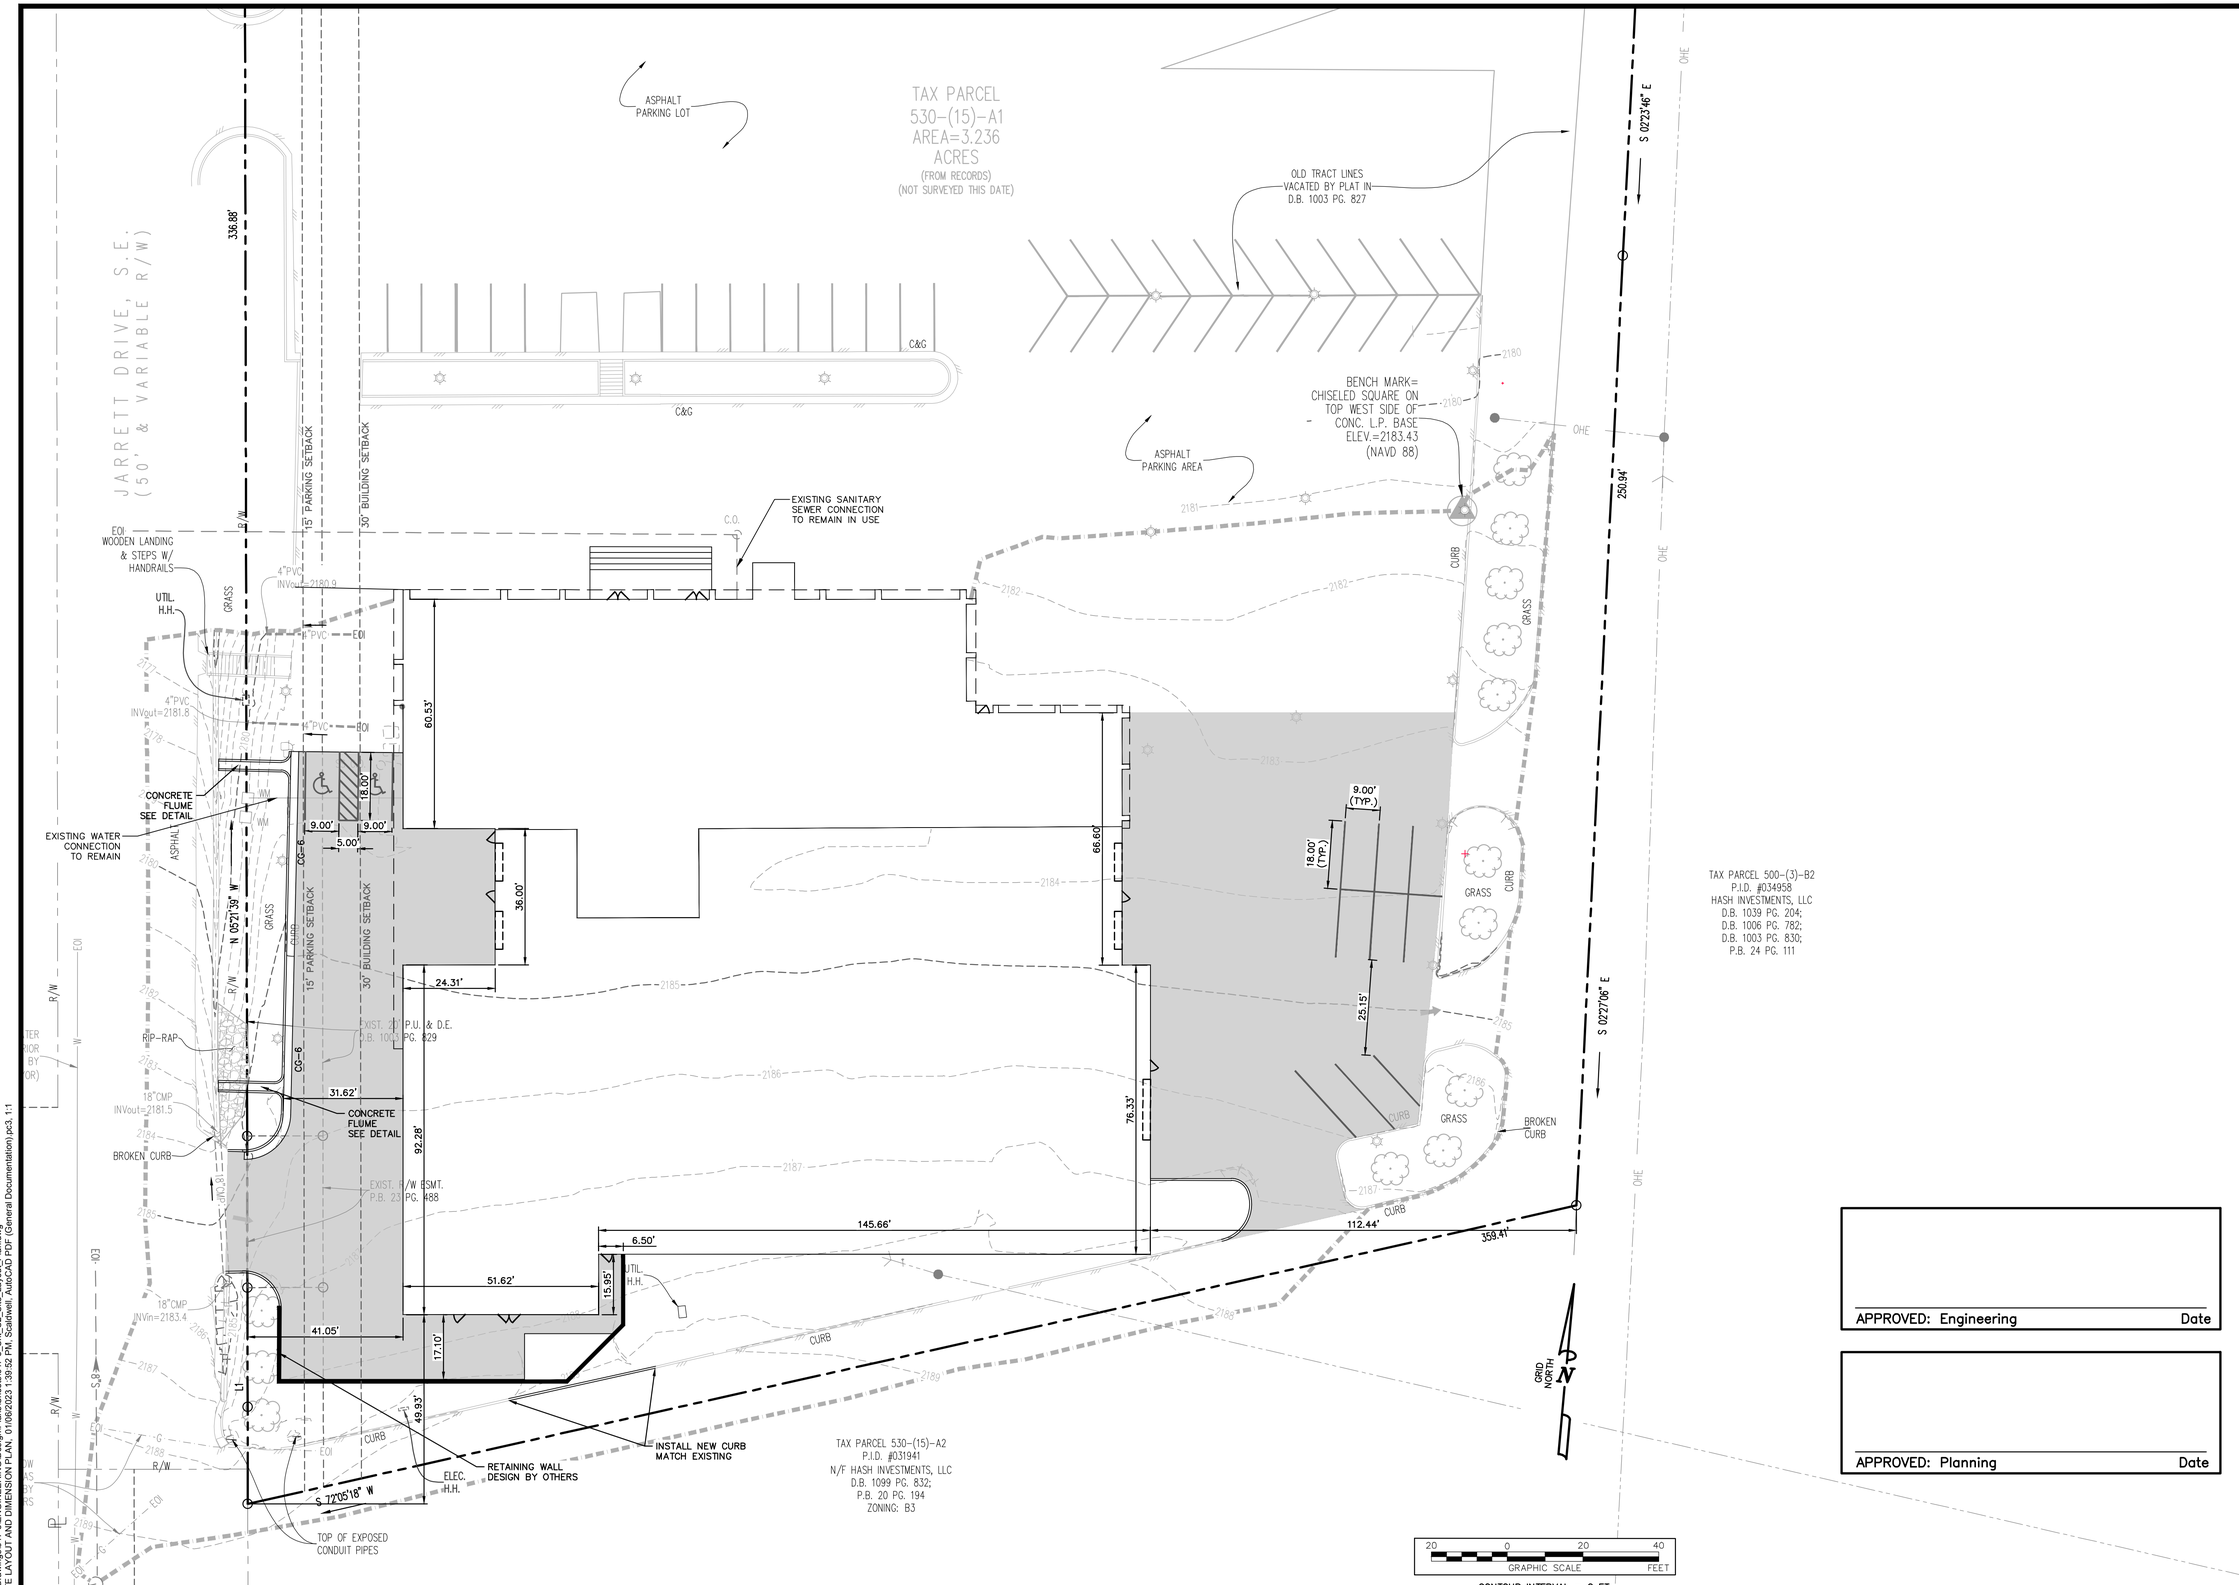

X:\Drawings\947-3\ENGINEERING\Design\Plans\Sheets\947-3_SHL_C2_Site_Layout_Plan.dwg
SITE LAYOUT AND DIMENSION PLAN, 01/06/2023 1:59:42 PM, Scalnuel, AutoCAD PDF (General Documentation).pc3, 1:1

FORESIGHT DESIGN
ENGINEERING • PLANNING • SURVEYING
1260 Radford Street
Christiansburg, Virginia 24073
Phone: (540) 381-6011
Fax: (540) 381-2773
Email: info@foresightdesignservices.com
Web: www.foresightdesignservices.com

The drawing, design, and digital files relating to this project are the property of Foresight Design Services. The reproduction, copying, or other use of this drawing without FDS's written consent is prohibited.

SHELOR SUBARAU EXPANSION
240 JARRET DRIVE SE

TOWN OF CHRISTIANSBURG, VIRGINIA

COMMONWEALTH OF VIRGINIA
JOHN T. NEEL
Lic. No. 035780
FOR REVIEW
PROFESSIONAL ENGINEER

REVISIONS		
NO.	COMMENTS	DATE

APPROVED: Engineering Date

APPROVED: Planning Date

PROJECT TEAM	
PIC	JOHN T. NEEL, PE
PM	JOHN T. NEEL, PE
DESIGN	SEC/TDG

ISSUE DATE: 01/06/2023

FDS JOB NO.: 947-3

SHEET TITLE: SITE LAYOUT AND DIMENSION PLAN

SHEET NUMBER: C2-01