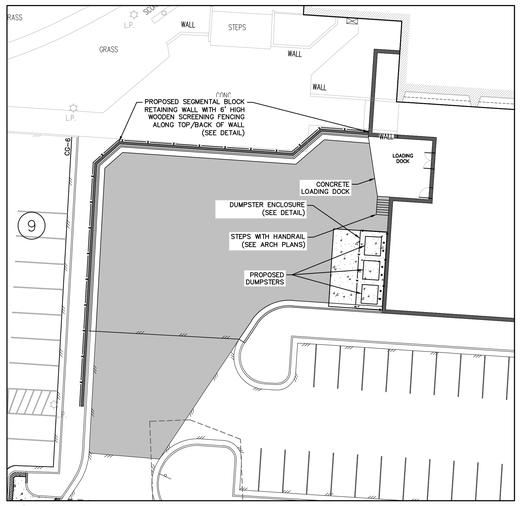

INSET
SCALE: 1"=20'

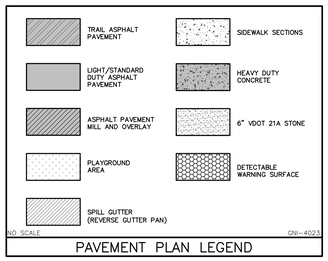

PAVEMENT PLAN LEGEND

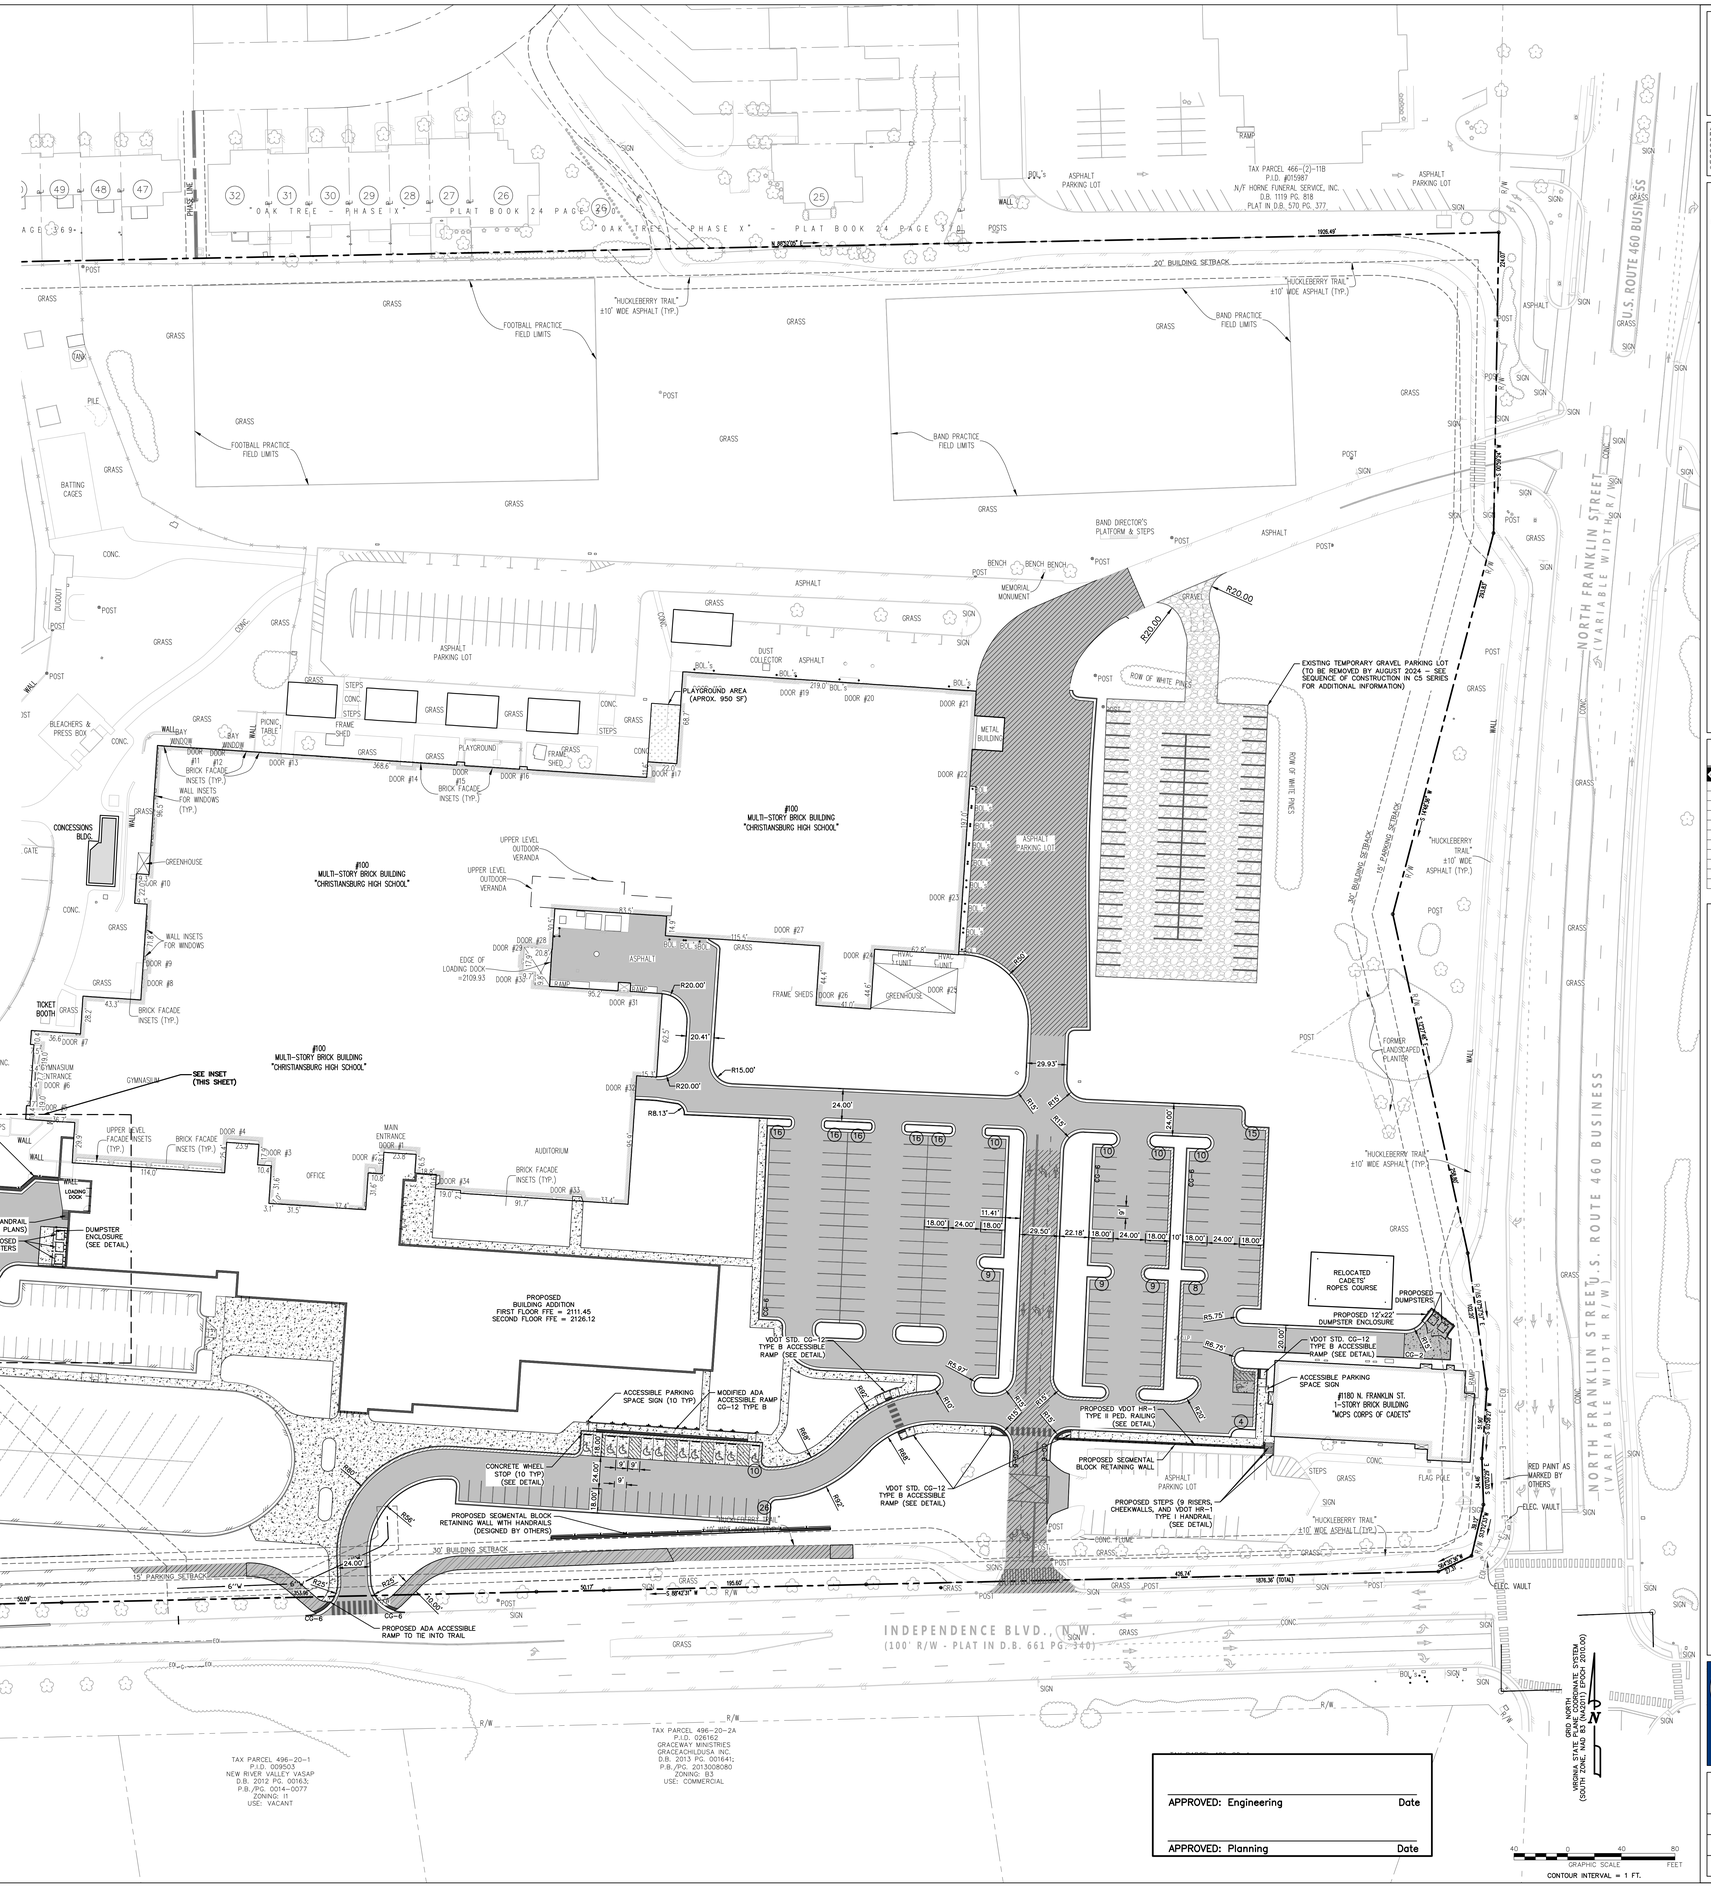

APPROVED: Engineering Date

APPROVED: Planning Date

ALL REPORTS, PLANS SPECIFICATIONS AND COMPUTER FILES RELATING TO THIS PROJECT ARE THE PROPERTY OF CRABTREE, ROHRBAUGH & ASSOCIATES. CRABTREE, ROHRBAUGH & ASSOCIATES RETAINS ALL OTHER RIGHTS TO THE USE AND OTHER RESERVED RIGHTS INCLUDING, BUT NOT LIMITED TO, REPRODUCTION OF THE MATERIALS HERIN OR SUBSTANTIAL USE WITHOUT WRITTEN PERMISSION OF CRABTREE, ROHRBAUGH & ASSOCIATES VIOLATES THE COPYRIGHT LAWS OF THE UNITED STATES AND WILL BE SUBJECT TO LEGAL PROSECUTION. © CRABTREE, ROHRBAUGH & ASSOCIATES, INC 2020

FORESIGHT DESIGN SERVICES
ENGINEERING • LAND PLANNING • SURVEYING
1260 Radford Street · Christiansburg, Virginia 24073
540.381.6011 office · 540.381.2773 fax
www.foresightdesignservices.com

COMMONWEALTH OF VIRGINIA
TREVOR M. KIMZEY
Lic. No. 0363354
1/31/23
PROFESSIONAL ENGINEER

REVISIONS

MM-DD-YR	NAME	DESCRIPTION OF CHANGES

CRABTREE ROHRBAUGH & ASSOCIATES - ARCHITECTS
www.cra-architects.com
250 WEST MAIN STREET, SUITE 200
CHARLOTTESVILLE VA 22902
434-975-7262
MECHANICSBURG, PENNSYLVANIA
TOWSON, MARYLAND
WHITE SULPHUR SPRINGS, WEST VIRGINIA

ADDITIONS & RENOVATIONS
CHRISTIANSBURG HIGH SCHOOL
MONTGOMERY COUNTY PUBLIC SCHOOLS
100 INDEPENDENCE BLVD. NW
CHRISTIANSBURG, VA 24073

DESIGNED/CALC.: MATTHEW P. TOMLINSON, PE
CHECKED: TREVOR M. KIMZEY, PE
DRAWN: ADS, CJL, AGAR

SITE LAYOUT AND DIMENSION PLAN
PLOT SCALE: 1" = 40'
FILENAME:
DATE: 01/31/2023

PROJECT 3465
C2-01

FDS JOB NUMBER 3195