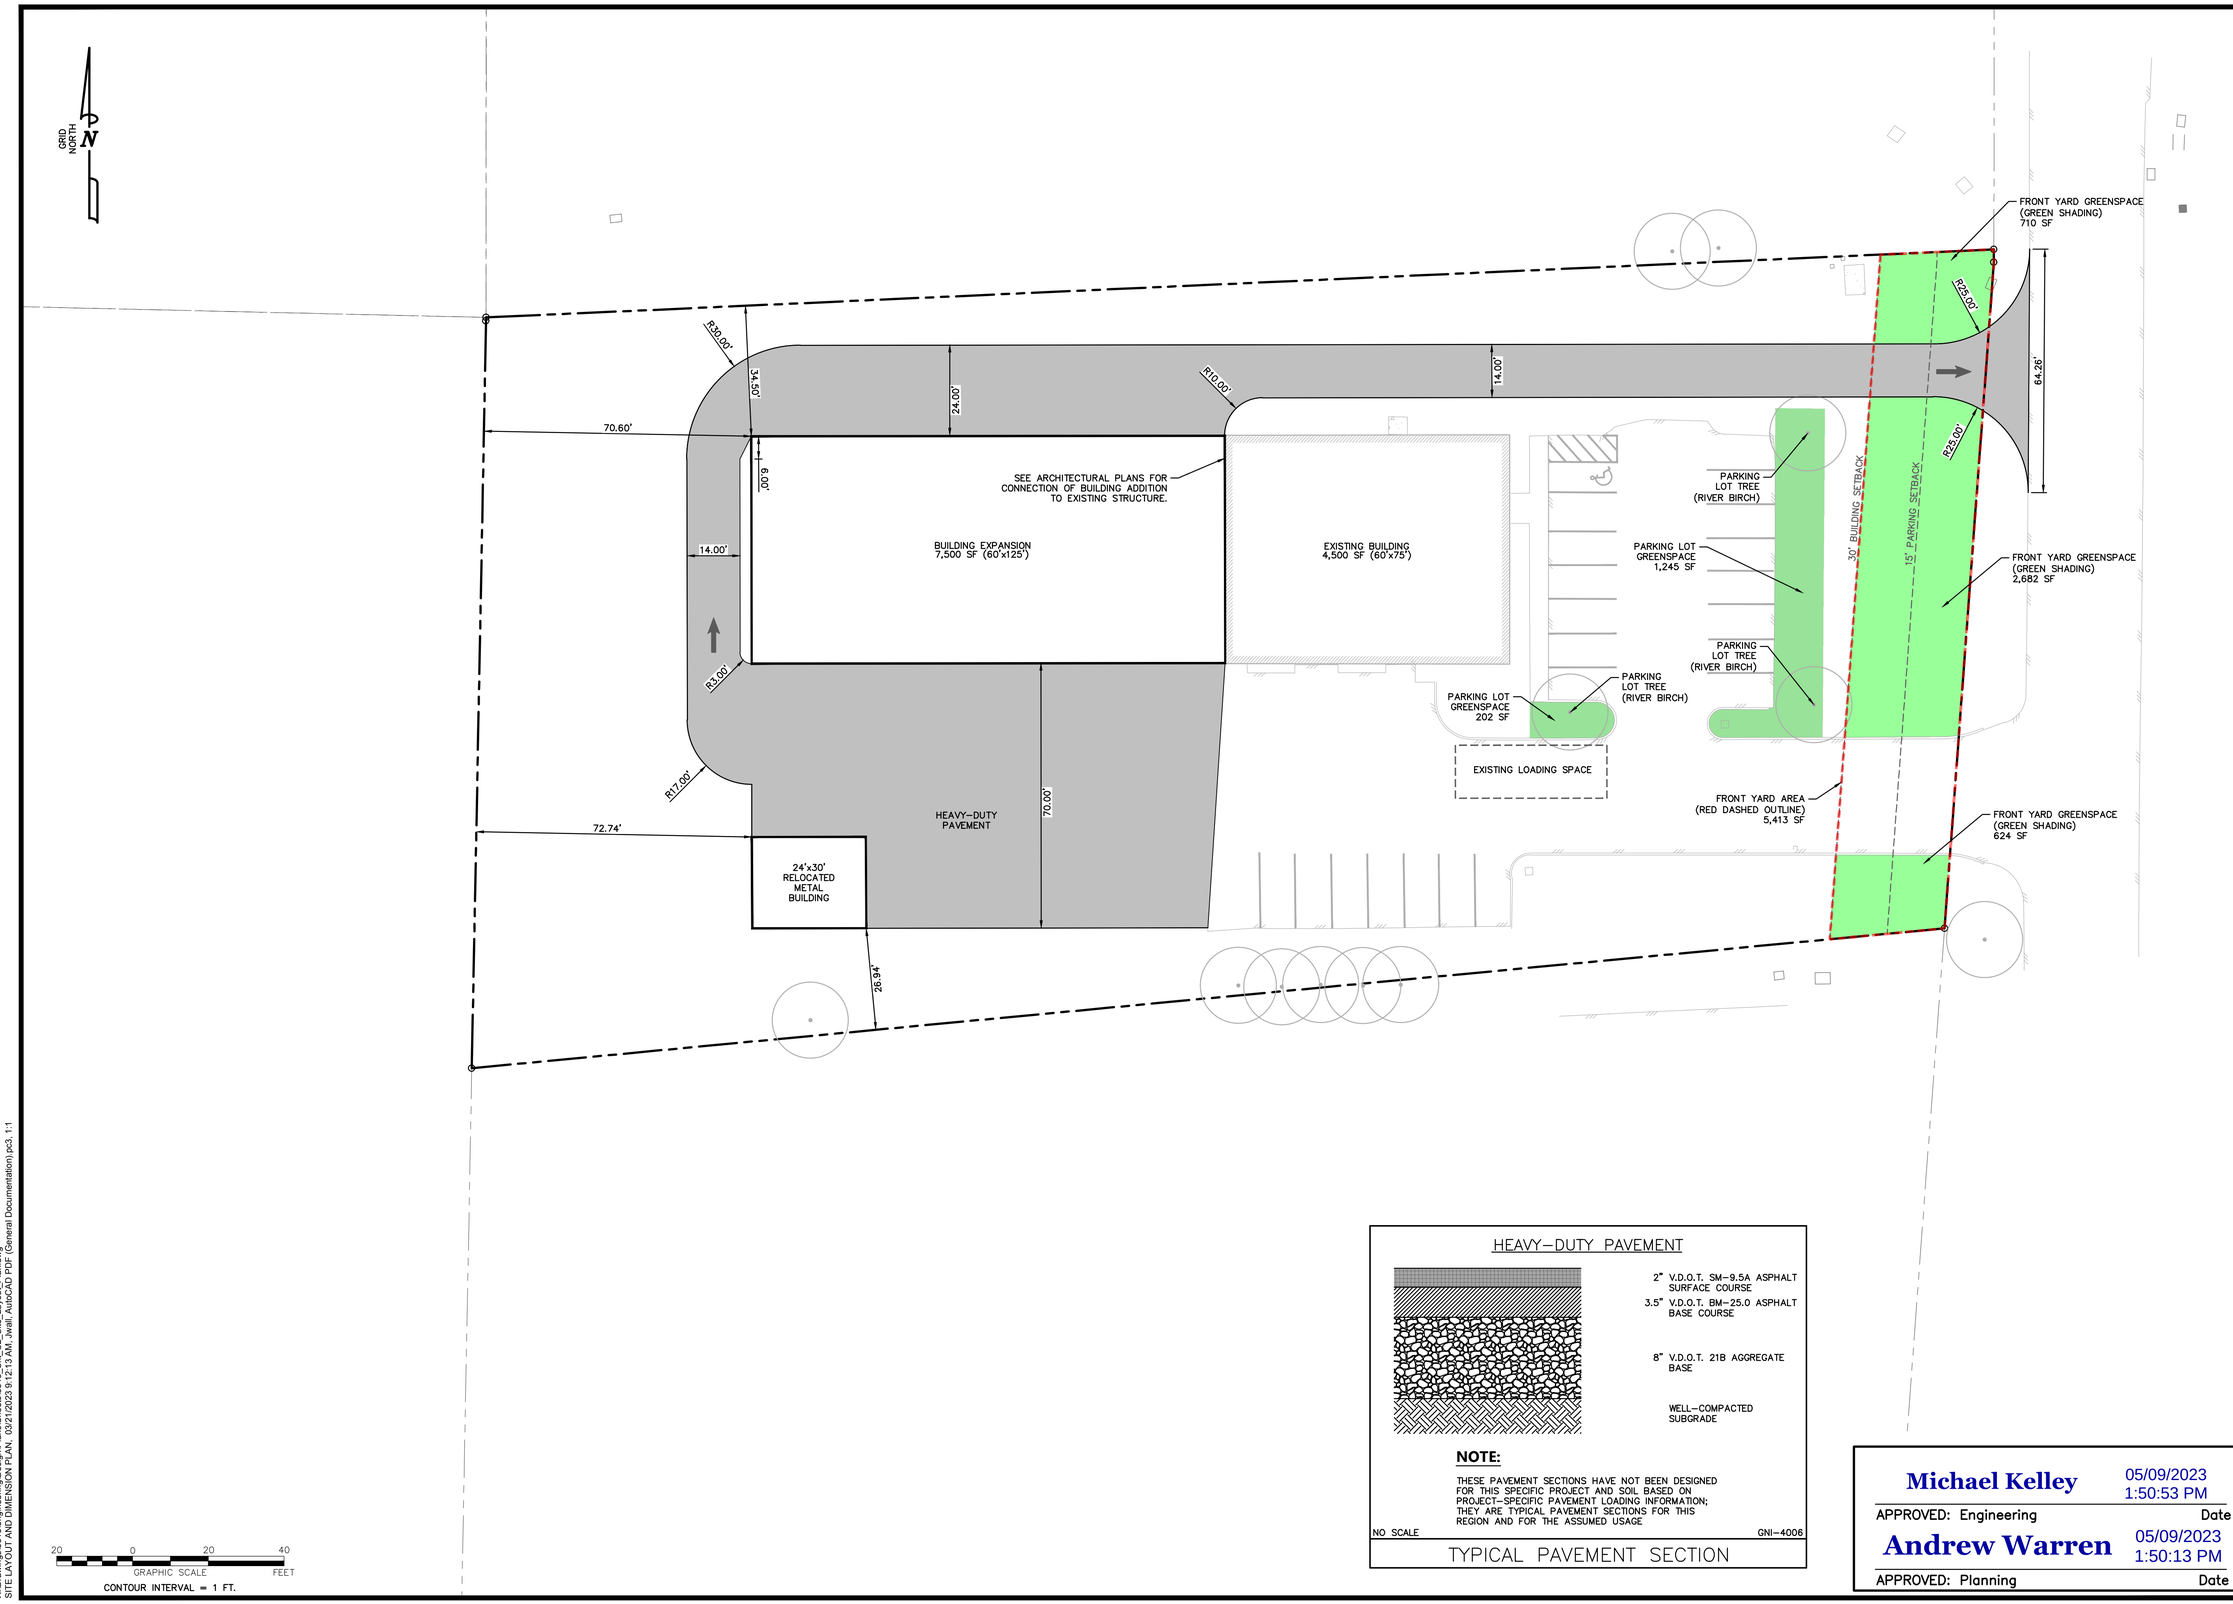

HEAVY-DUTY PAVEMENT

2" V.D.O.T. SM-9.5A ASPHALT SURFACE COURSE

3.5" V.D.O.T. BM-25.0 ASPHALT BASE COURSE

8" V.D.O.T. 21B AGGREGATE BASE

WELL-COMPACTED SUBGRADE

NOTE:

THESE PAVEMENT SECTIONS HAVE NOT BEEN DESIGNED FOR THIS SPECIFIC PROJECT AND SOIL BASED ON PROJECT-SPECIFIC PAVEMENT LOADING INFORMATION; THEY ARE TYPICAL PAVEMENT SECTIONS FOR THIS REGION AND FOR THE ASSUMED USAGE

NO SCALE GNI-4006

TYPICAL PAVEMENT SECTION

Michael Kelley 05/09/2023 1:50:53 PM
APPROVED: Engineering Date

Andrew Warren 05/09/2023 1:50:13 PM
APPROVED: Planning Date

FORESIGHT DESIGN SERVICES
ENGINEERING • LAND PLANNING • SURVEYING
1260 Radford Street
Christiansburg, Virginia 24073
Phone: (540) 381-6011
Fax: (540) 381-2773
Email: info@foresightdesignservices.com
Web: www.foresightdesignservices.com

The drawing, design, and digital files relating to this project are the property of Foresight Design Services. The reproduction, copying, or other use of this drawing without FDS's written consent is prohibited.

ALVIS-LAING ELECTRIC COMPANY EXPANSION

115 INDUSTRIAL DRIVE, NE
TOWN OF CHRISTIANSBURG, VIRGINIA

COMMONWEALTH OF VIRGINIA
JOHN T. NEEL
Lic. No. 035780
03/21/23
PROFESSIONAL ENGINEER

REVISIONS

NO.	COMMENTS	DATE

PROJECT TEAM

PIC	JOHN T. NEEL, PE
PM	BRYANT H. ALTIZER, PE, LS
DESIGN	JLW

ISSUE DATE
03/21/2023

FDS JOB NO.
3315

SHEET TITLE
SITE LAYOUT AND DIMENSION PLAN

SHEET NUMBER
C2-01

X:\Drawings\3315\engineering\Design\Plans\Sheets\3315_Sht_C2_Site_Layout_Plan.dwg
SITE LAYOUT AND DIMENSION PLAN, 03/21/2023 9:12:13 AM, Jwall, AutoCAD PDF (General Documentation).pc3, 1:1