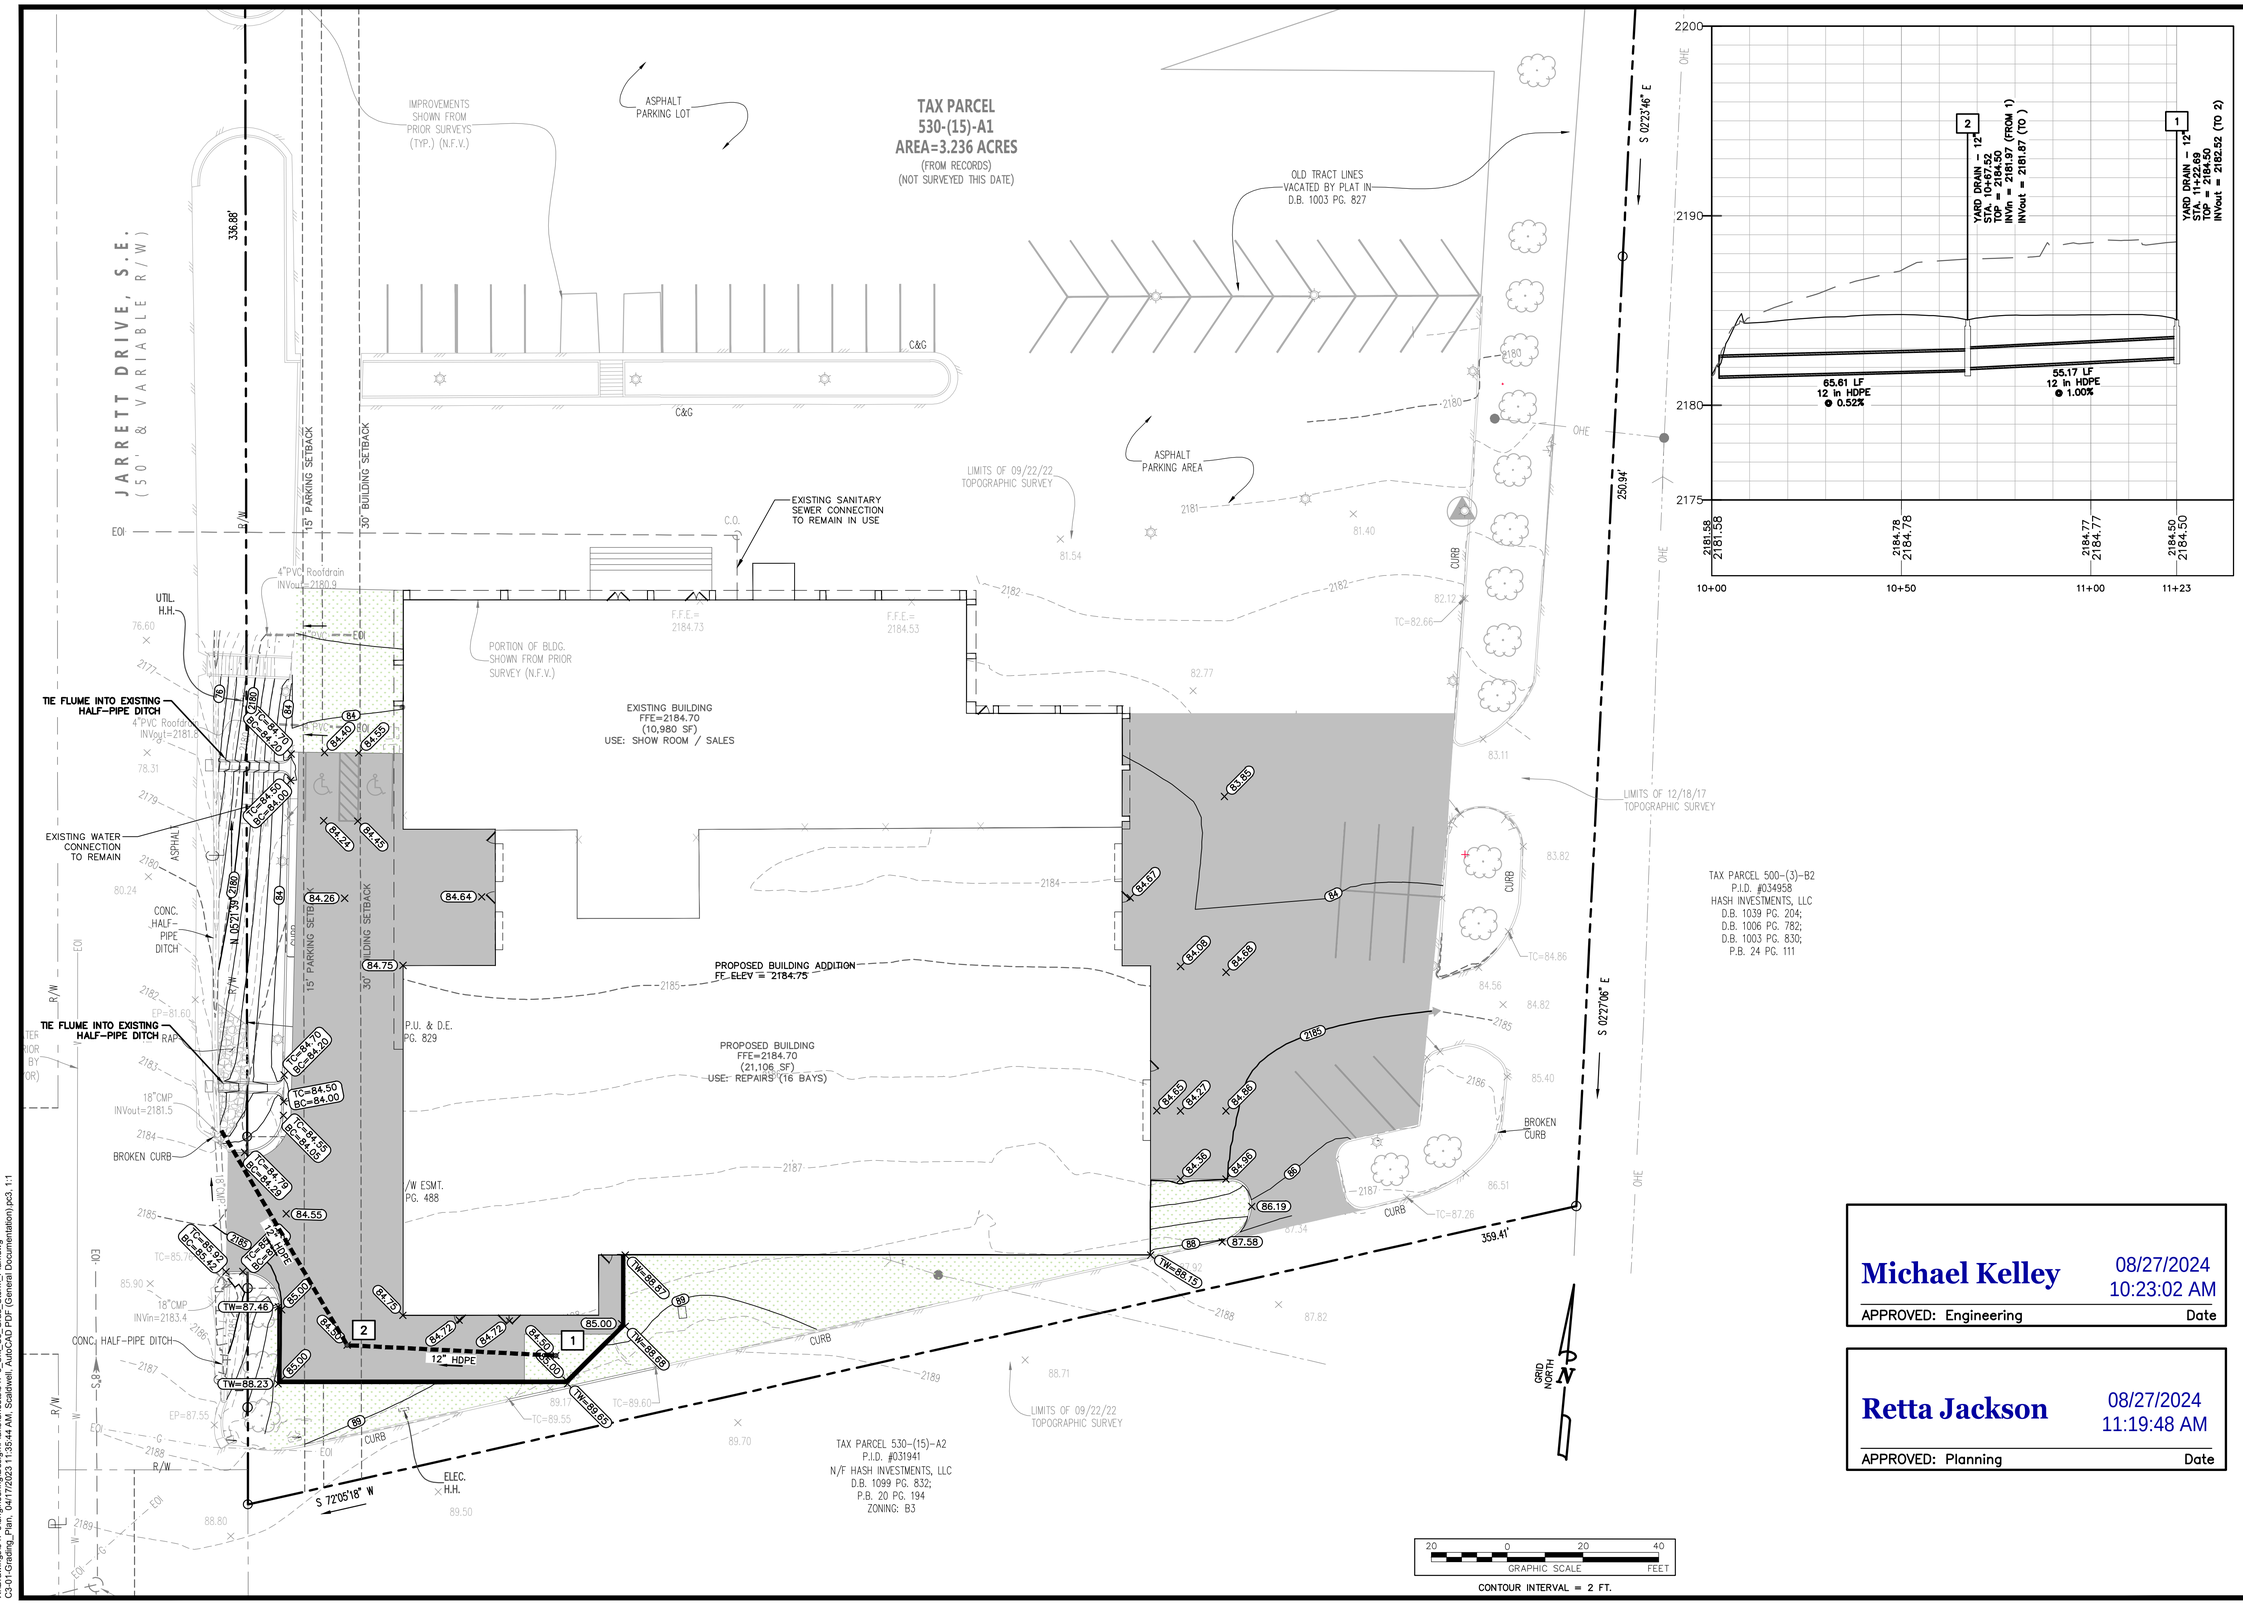

Michael Kelley 08/27/2024 10:23:02 AM
APPROVED: Engineering Date

Retta Jackson 08/27/2024 11:19:48 AM
APPROVED: Planning Date

FORESIGHT DESIGN SERVICES
ENGINEERING • LAND PLANNING • SURVEYING
1260 Radford Street
Christiansburg, Virginia 24073
Phone: (540) 381-6011
Fax: (540) 381-2773
Email: info@foresightdesignservices.com
Web: www.foresightdesignservices.com

The drawing, design, and digital files relating to this project are the property of Foresight Design Services. The reproduction, copying, or other use of this drawing without FDS's written consent is prohibited.

SHELOR SUBARU EXPANSION
240 JARRETT DRIVE SE

TOWN OF CHRISTIANSBURG, VIRGINIA

COMMONWEALTH OF VIRGINIA
JOHN T. NEEL
Lic. No. 035780
04/20/23
PROFESSIONAL ENGINEER

REVISIONS		
NO.	COMMENTS	DATE

PROJECT TEAM	
PIC	JOHN T. NEEL, PE
PM	JOHN T. NEEL, PE
DESIGN	SEC/TDG

ISSUE DATE
04/17/2023
FDS JOB NO.
947-3
SHEET TITLE
GRADING AND STORM PLAN
SHEET NUMBER
C3-01

X:\Drawings\947-3\engineering\Design\Plans\Sheets\947-3_Sht_C3_Grad_Storm_Plan.dwg
C3-01-Grading_Plan, 04/17/2023 11:35:44 AM, Scaldwell, AutoCAD PDF (General Documentation).pc3, 1:1