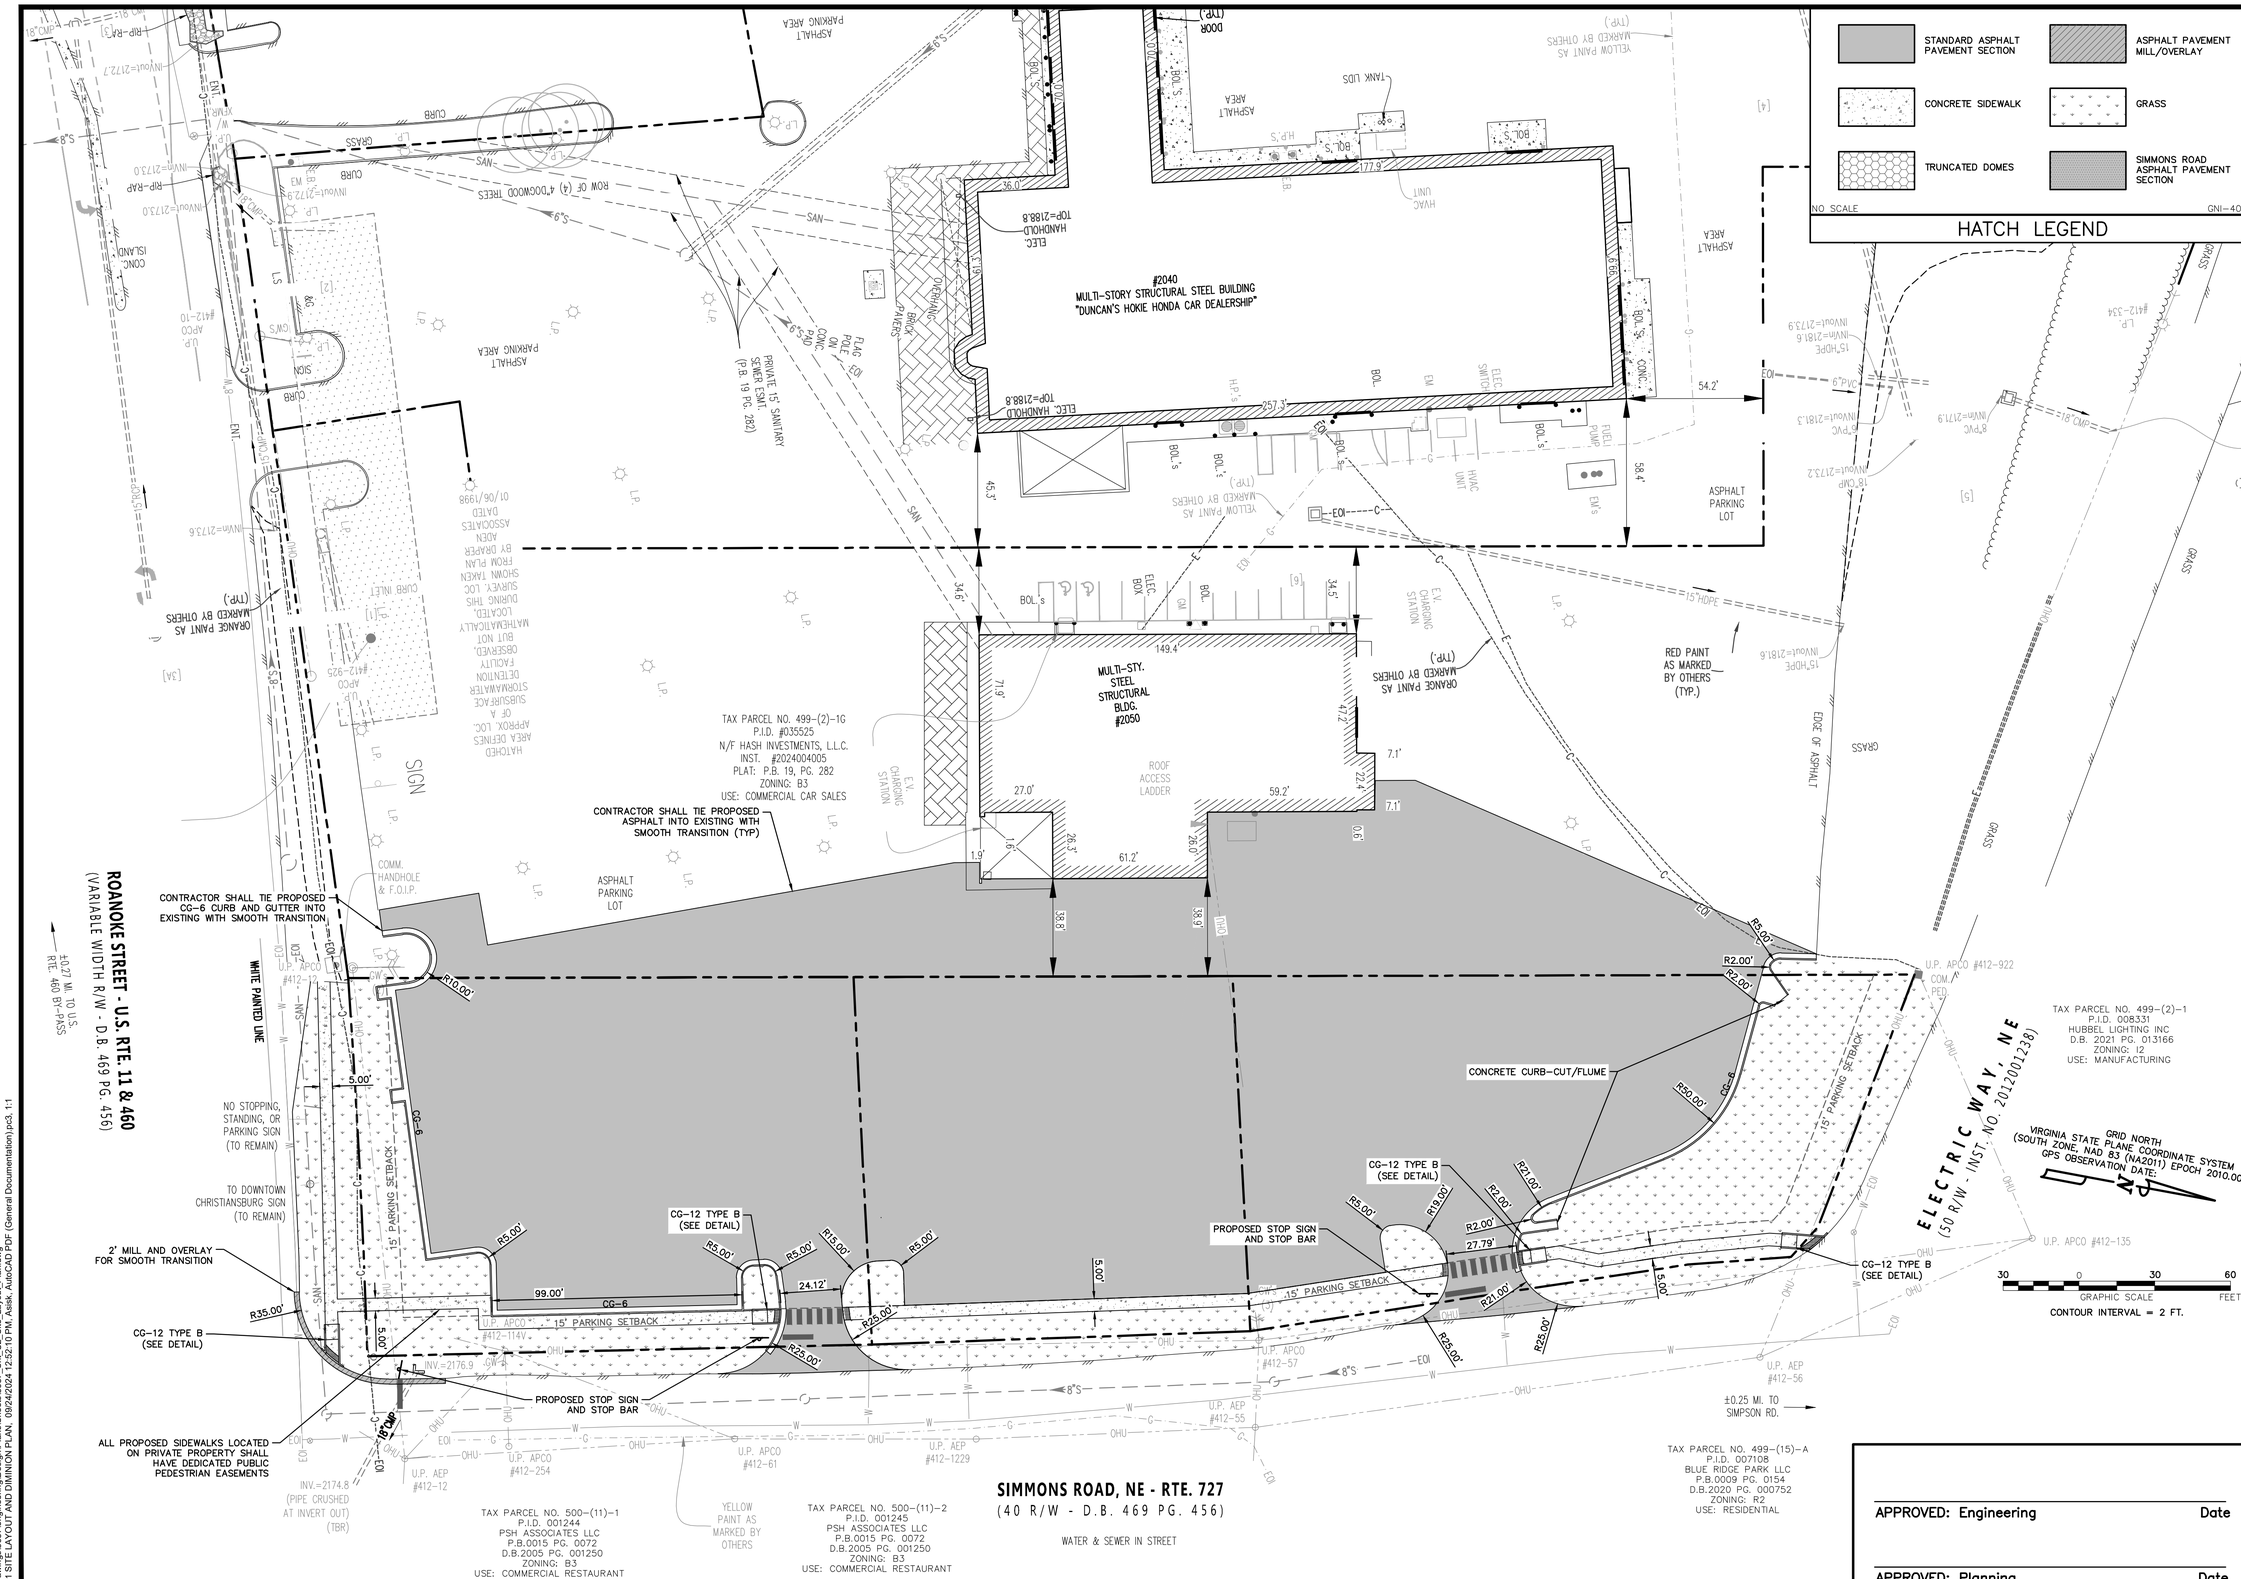

APPROVED: Engineering Date

APPROVED: Planning Date

FORESIGHT DESIGN SERVICES
ENGINEERING • LAND PLANNING • SURVEYING
1260 Radford Street
Christiansburg, Virginia 24073
Phone: (540) 381-6011
Fax: (540) 381-2773
Email: info@foresightdesignservices.com
Web: www.foresightdesignservices.com

The drawing, design, and digital files relating to this project are the property of Foresight Design Services. The reproduction, copying, or other use of this drawing without FDS's written consent is prohibited.

SIMMONS ROAD PARKING LOT PLAN

TOWN OF CHRISTIANSBURG, VIRGINIA

COMMONWEALTH OF VIRGINIA
JOHN T. NEEL
Lic. No. 0035780
PRELIMINARY NOT FOR CONSTRUCTION
PROFESSIONAL ENGINEER

REVISIONS

NO.	COMMENTS	DATE

PROJECT TEAM

PIC	JOHN T. NEEL, PE
PM	MATTHEW P. TOMLINSON, PE
DESIGN	ADS, CJL

ISSUE DATE: 09/24/2024

FDS JOB NO.: 3687

SHEET TITLE: SITE LAYOUT AND DIMENSION PLAN

SHEET NUMBER: C2-01

X:\Drawings\3687\engineering\Design\Plans\Sheets\3687_Sht_C2_Site_Layout_Plan.dwg
C2-01 SITE LAYOUT AND DIMINION PLAN, 09/24/2024 12:52:10 PM, Aesik, AutoCAD PDF (General Documentation).pc3, 1:1