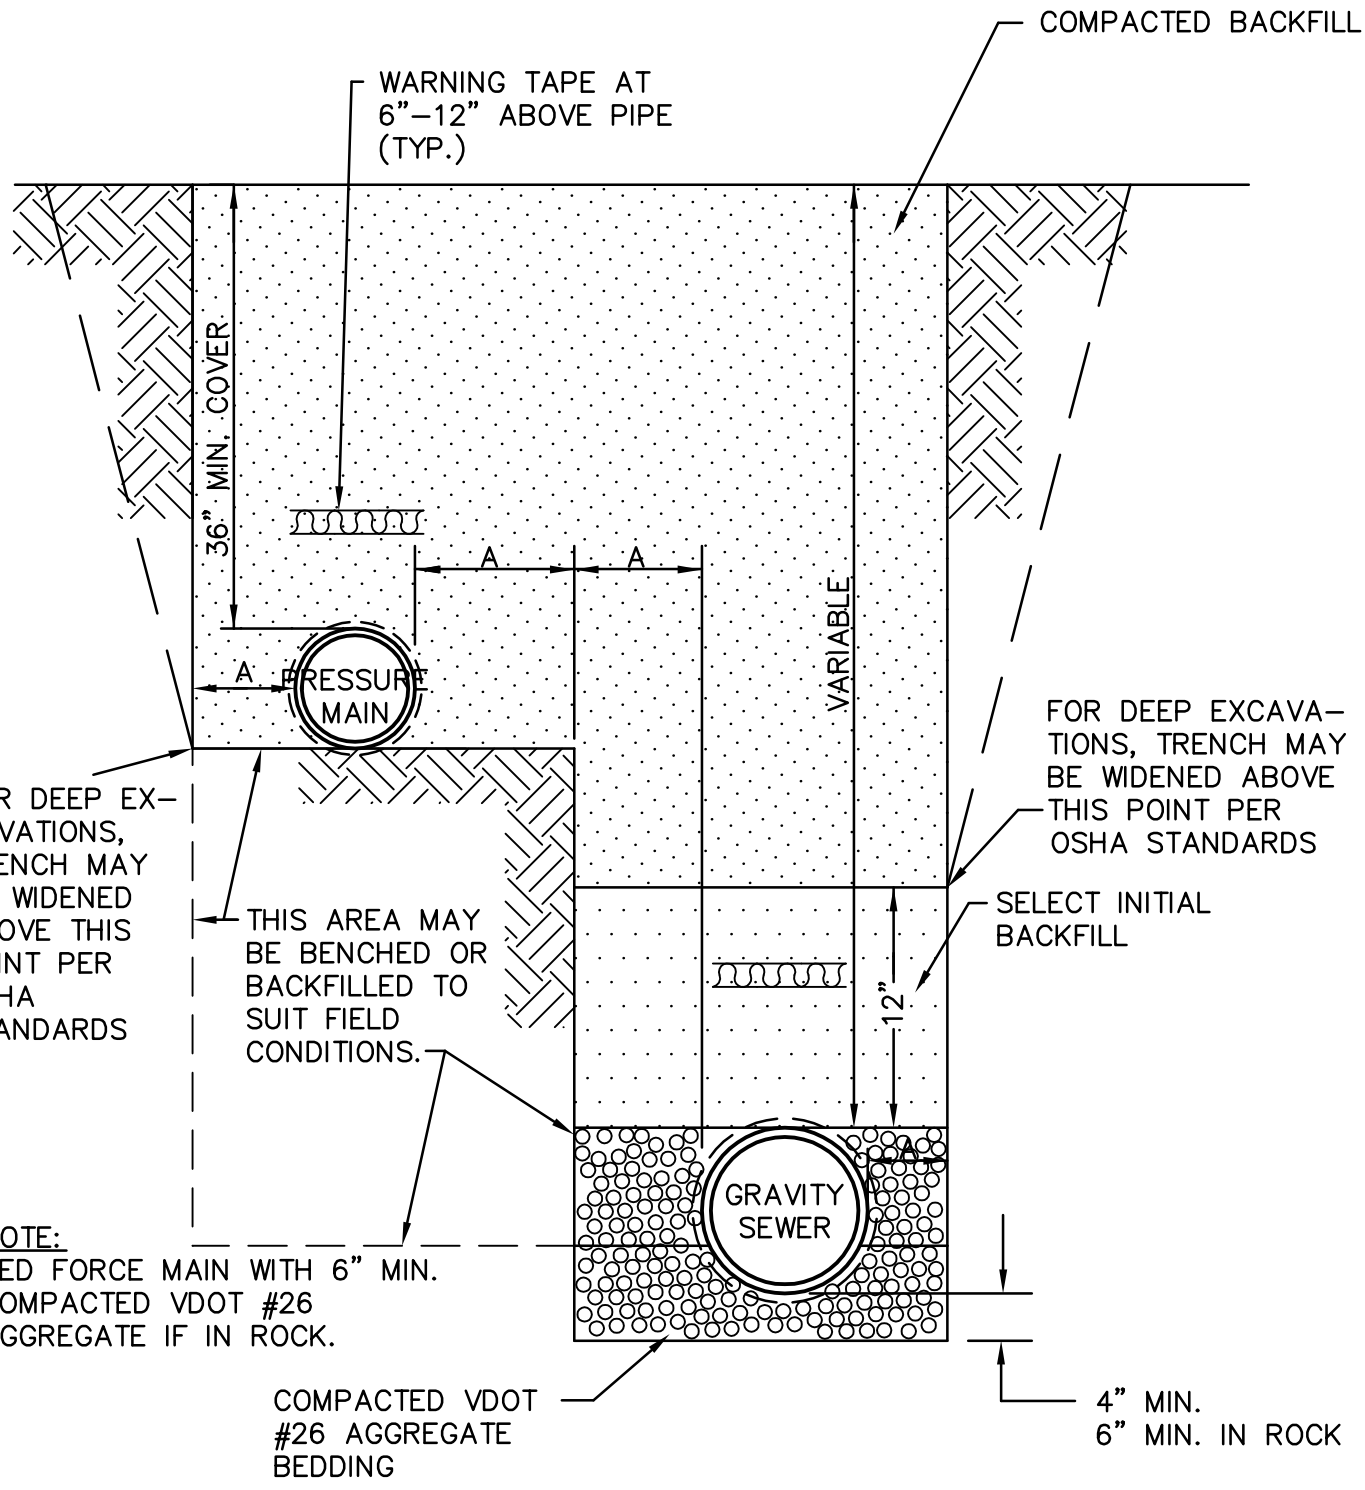

DIMENSION "A" SHALL BE NOT LESS THAN 6" NOR MORE THAN 12"

COMPACTED VDOT #26 AGGREGATE BEDDING TO SPRINGLINE OR TO TOP FOR PVC PIPE 12" AND LESS

TOWN OF CHRISTIANSBURG VA.

ENGINEERING DEPARTMENT
100 EAST MAIN STREET
CHRISTIANSBURG, VA 24073
(540) 382-6120 PHONE
(540) 381-7238 FAX
engineering@christiansburg.org

PRESSURE MAIN/GRAVITY SEWER PARALLEL INSTALLATION TRENCH BEDDING

DATE: 01 NOV 2004
SCALE: N.T.S.
DETAIL NO.
TB-4