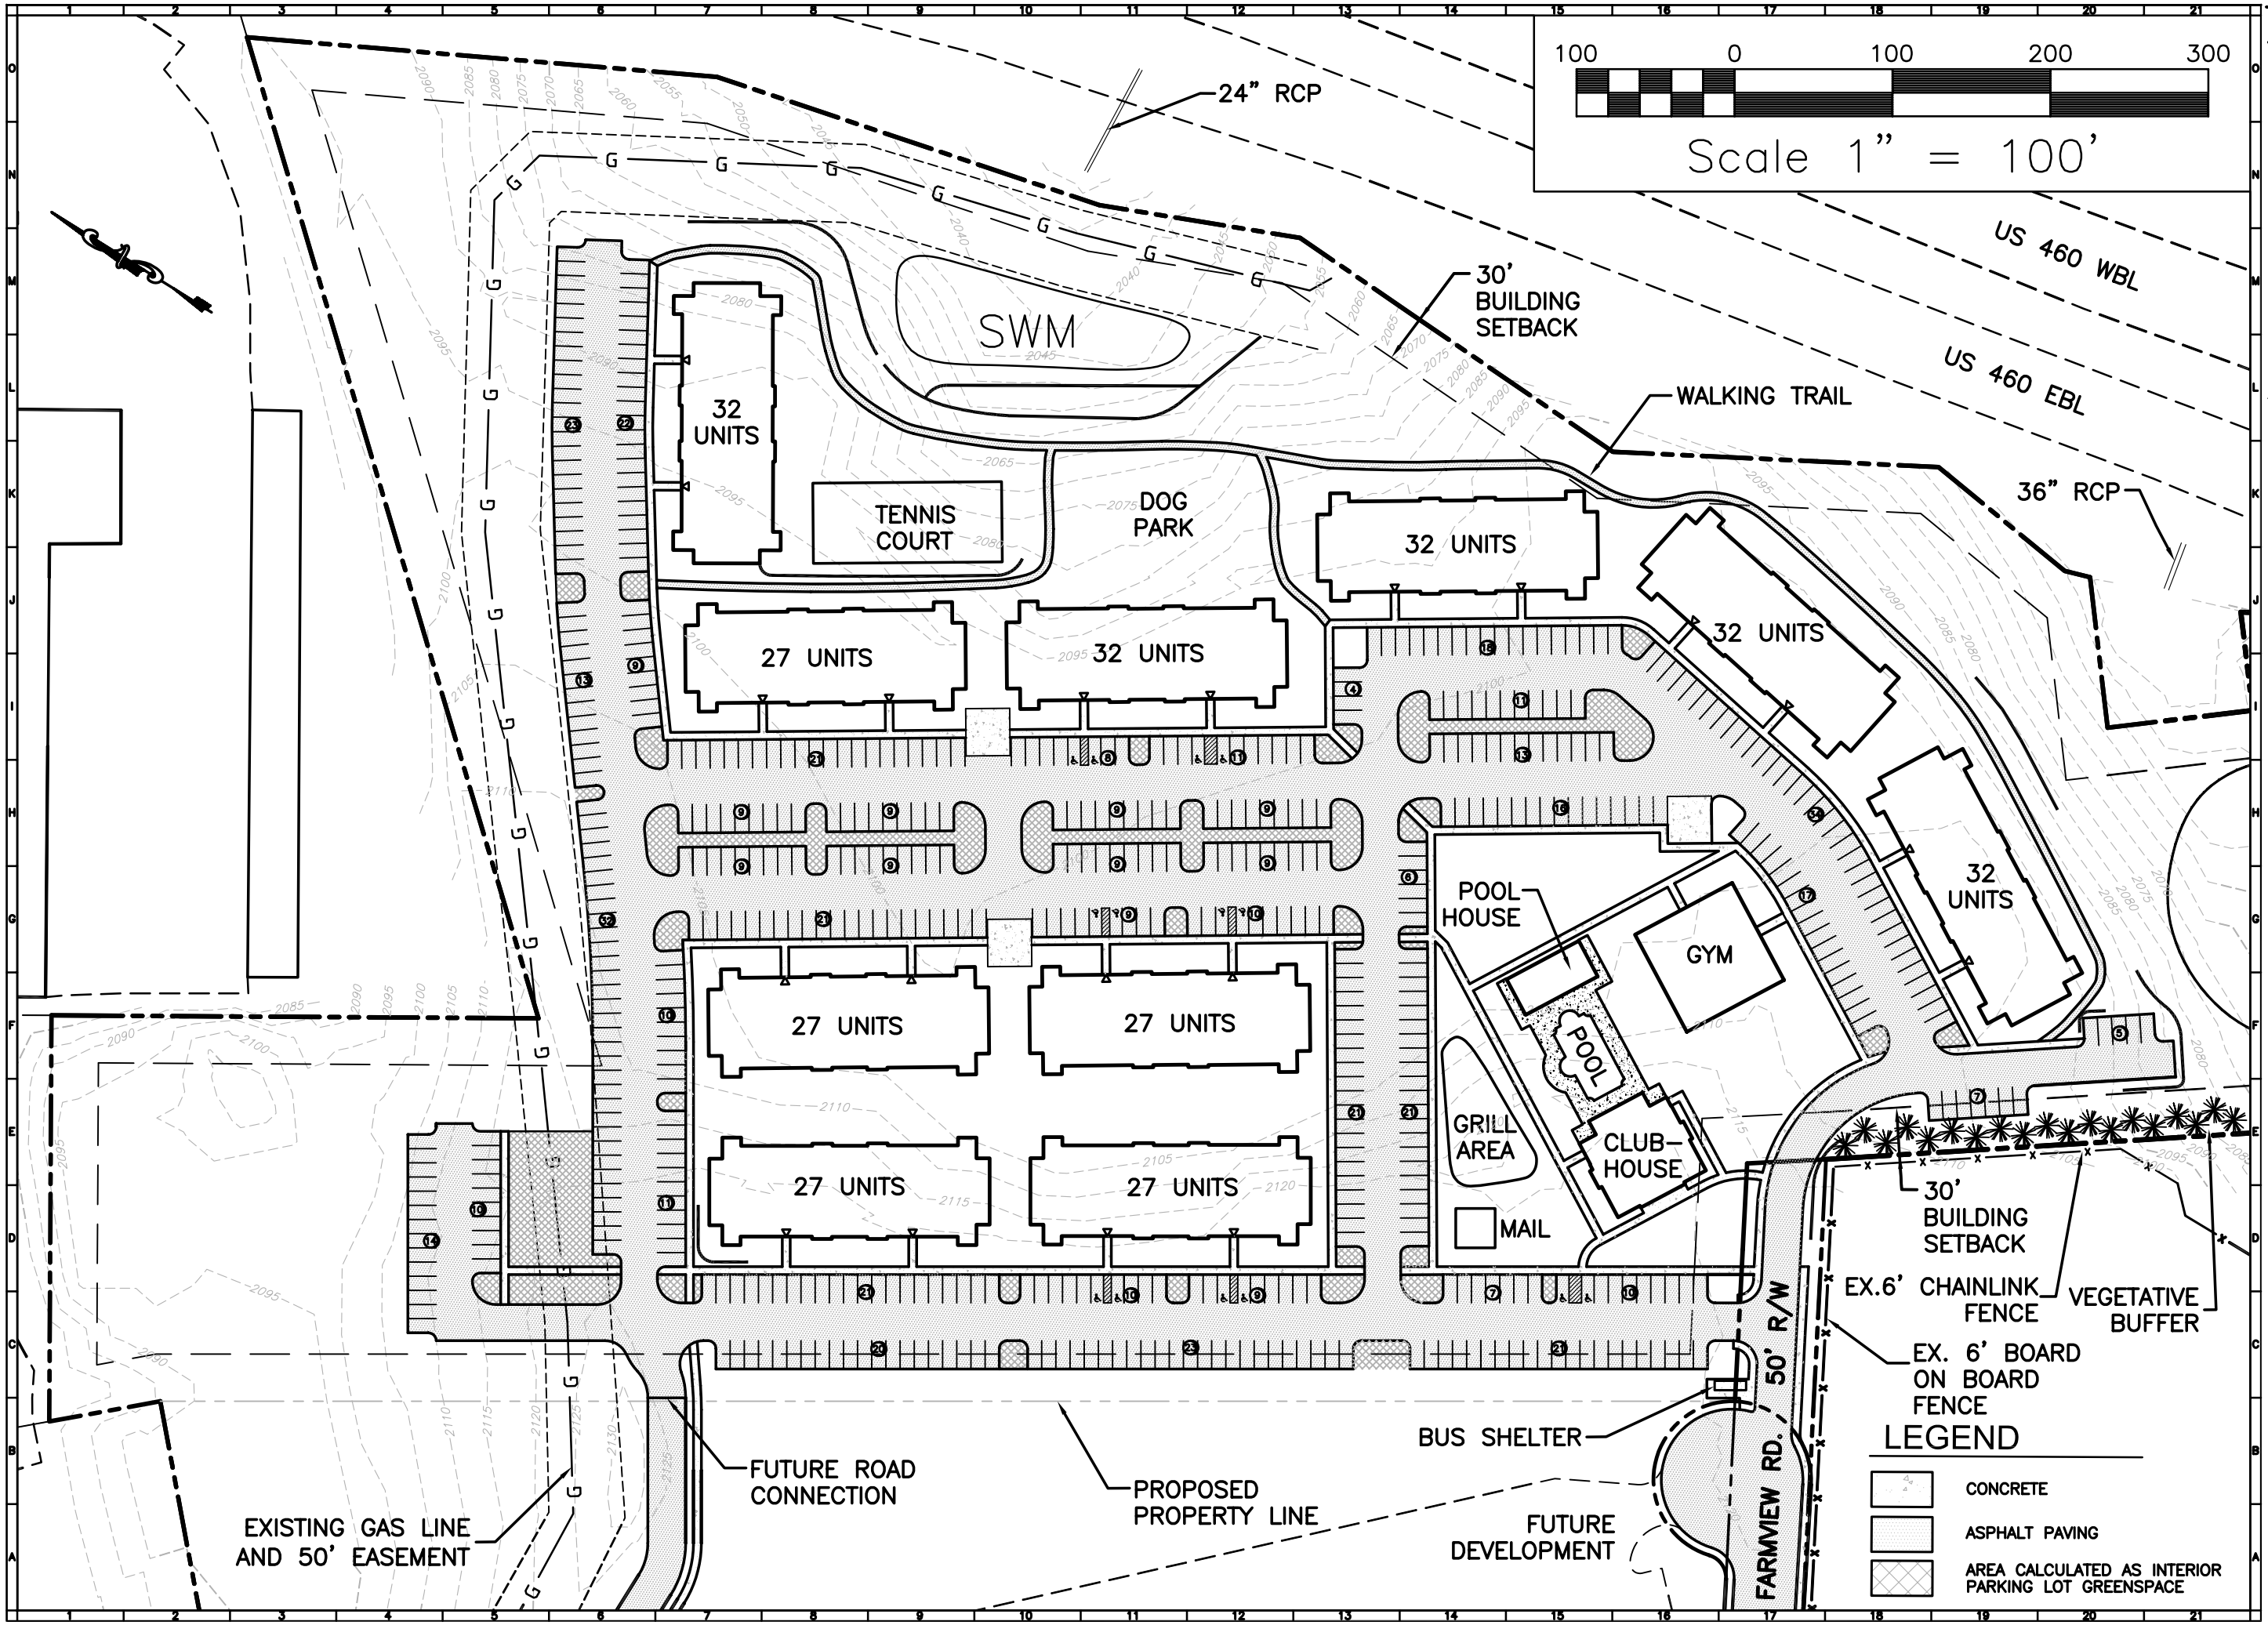

BALZER AND ASSOCIATES, INC.
REFLECTING TOMORROW
www.balzer.cc
New River Valley
Richmond
Roanoke
Shenandoah Valley

RESIDENTIAL LAND DEVELOPMENT ENGINEERING
SITE DEVELOPMENT ENGINEERING
LAND USE PLANNING & ZONING
LANDSCAPE ARCHITECTURE
LAND SURVEYING
ARCHITECTURE
STRUCTURAL ENGINEERING
GEOTECHNICAL ENGINEERING
TRANSPORTATION ENGINEERING
ENVIRONMENTAL & SOIL SCIENCE
WETLAND DELINEATIONS & STREAM EVALUATIONS

Balzer and Associates, Inc.
448 Peppers Ferry Road, NW
Christiansburg, VA 24073
540-381-4290
FAX 540-381-4291

MEGA BUILDERS

CONCEPTUAL MASTERPLAN

TOWN OF CHRISTIANSBURG
MONTGOMERY COUNTY, VIRGINIA

DRAWN BY	JRT
DESIGNED BY	JRT
CHECKED BY	SMS
DATE	12/20/11
SCALE	1" =100'

REVISIONS:
1/27/12
2/7/12

SHEET NO.
CUP 2

JOB NO. B1100073.00