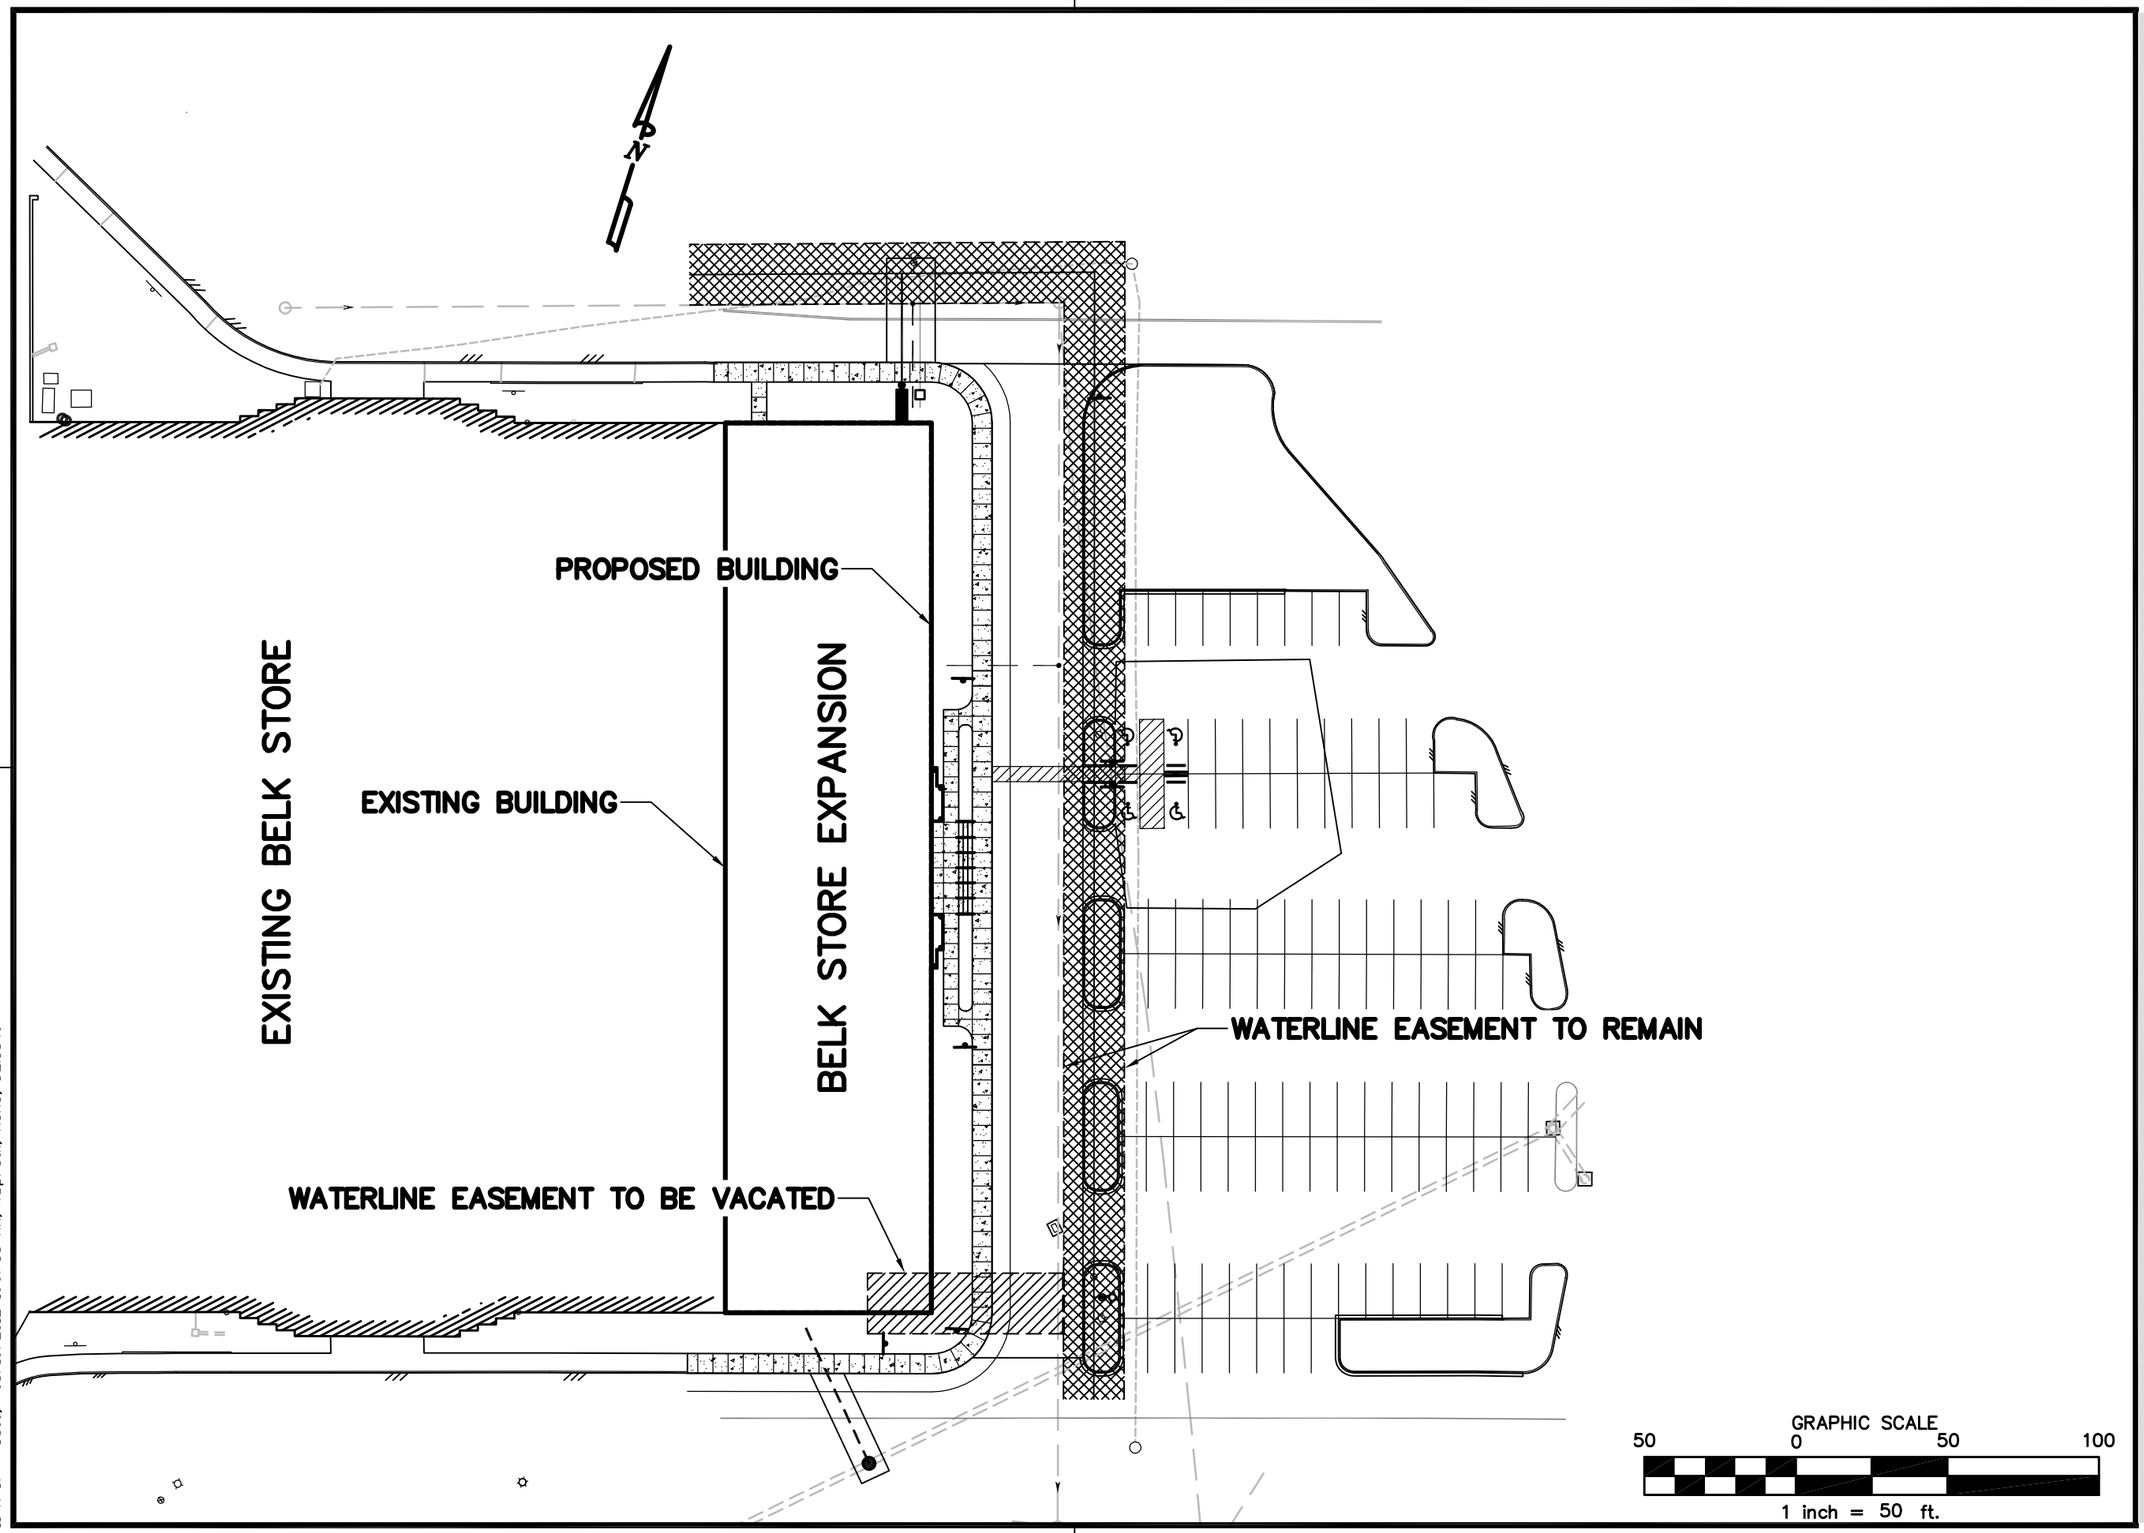

X:\Drawings\2293\ENGINEERING\Design\Plans\2293_SHEET_SET.dwg
11 X 17 - 8500, 03/19/2012 10:07:55 AM, Tsproul, None, 1:2.5849

GAY AND NEEL, INC.
LANDSCAPE ARCHITECTURE
CIVIL ENGINEERING
SURVEYING
1260 Radford Street
Christiansburg, Virginia 24073
Phone: (540) 381-6011 Fax: (540) 381-2773
Email: info@gayandneel.com

Belk Store Expansion
Vacated Waterline Easement Sketch

TOWN OF CHRISTIANSBURG, VIRGINIA

REVISED:

DESIGNED/CALC.:	TES
CHECKED:	KDC
DRAWN:	TES
SCALE:	AS SHOWN
DATE:	19 MAR 2012
JOB NO.	2293.0
SHEET	1 OF 1