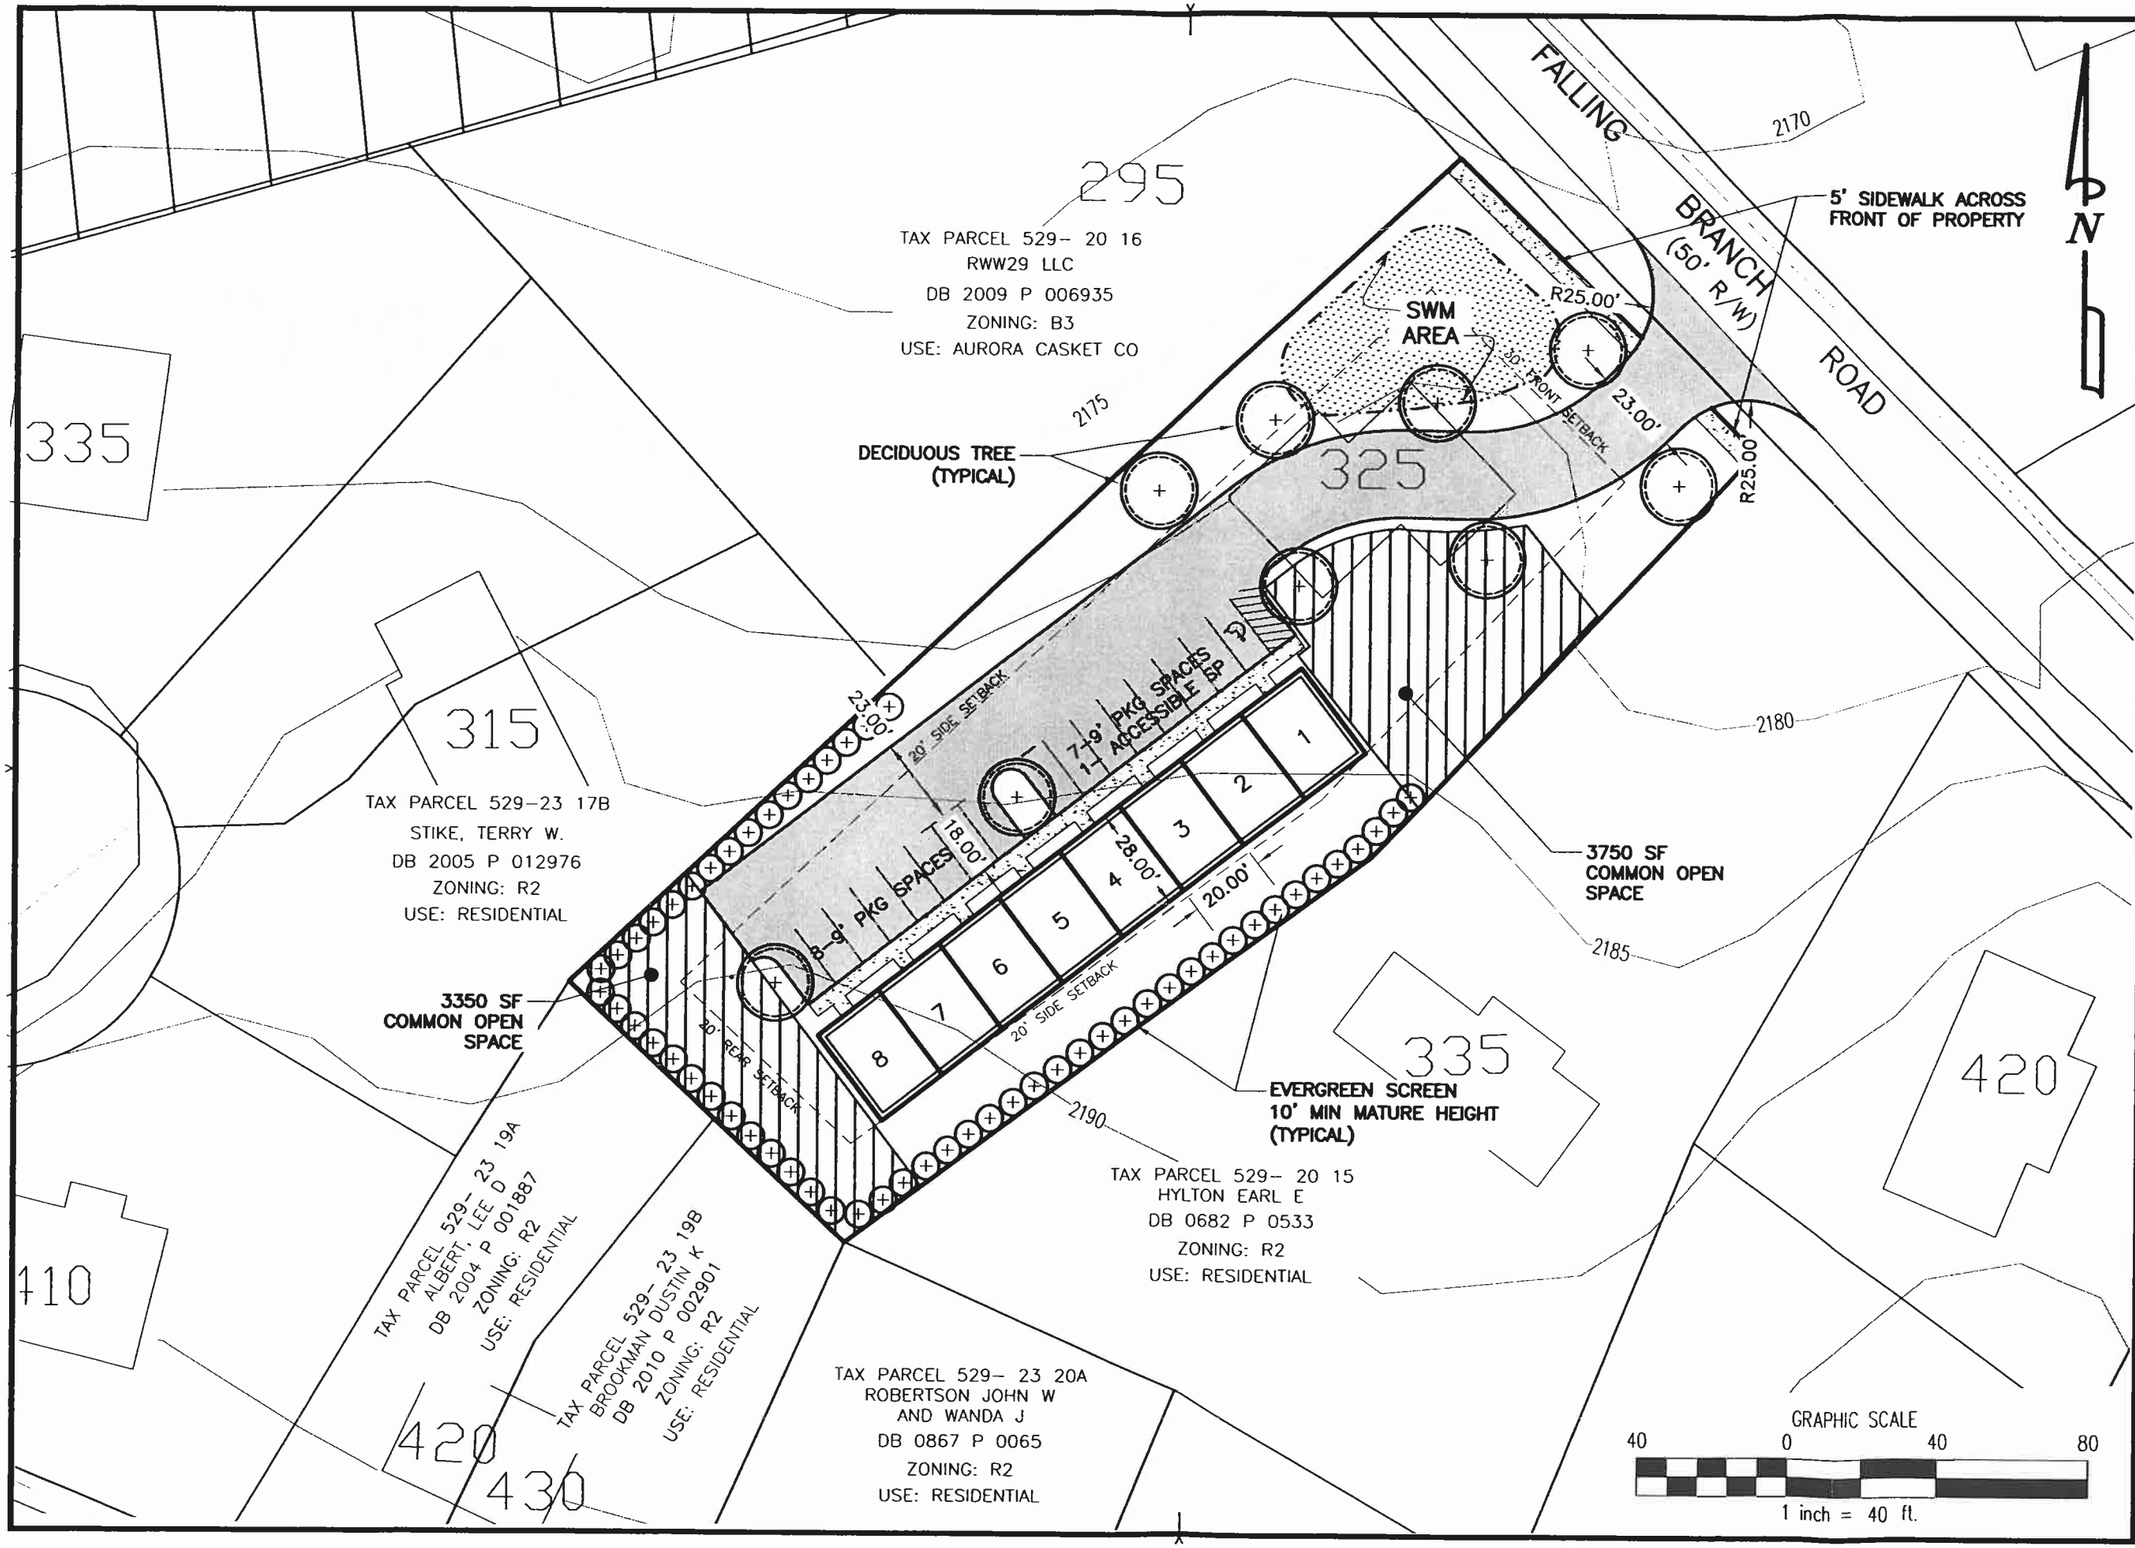

GAY AND NEEL, INC.
LANDSCAPE ARCHITECTURE
CIVIL ENGINEERING
SURVEYING
1260 Radford Street
Christiansburg, Virginia 24073
Phone: (540) 381-6011 Fax: (540) 381-2773
Email: info@gayandneel.com

Sketch Showing 8 Apartment Units on Tax Parcel 529-(A)-25C

Town of Christiansburg
Shawsville Magisterial District
Montgomery County, Virginia

REVISED:

DESIGNED/CALC.:	KDC
CHECKED:	
DRAWN:	LHS
SCALE:	1"=40'
DATE:	03/26/12

JOB NO.

SHEET 1 OF 1

\\SERVER-04\engineering\Drawings\Proposals\Jimmy Radford\REZONING_325_Falling_Branch_Rd_Cburg.dwg, PLAT 11 x 17, 3/26/2012 4 33:55 PM, lhs, \\server-04\Canon iR8500 PCL5e, 1:1