NOTES:

1. REFERENCE: CARL N. MCNEIL
   TAX MAP 497-A-288 / PARCEL ID 028955
2. ROD SET AT ALL LOT CORNERS UNLESS OTHERWISE NOTED
3. OHU DENOTES OVERHEAD UTILITIES.

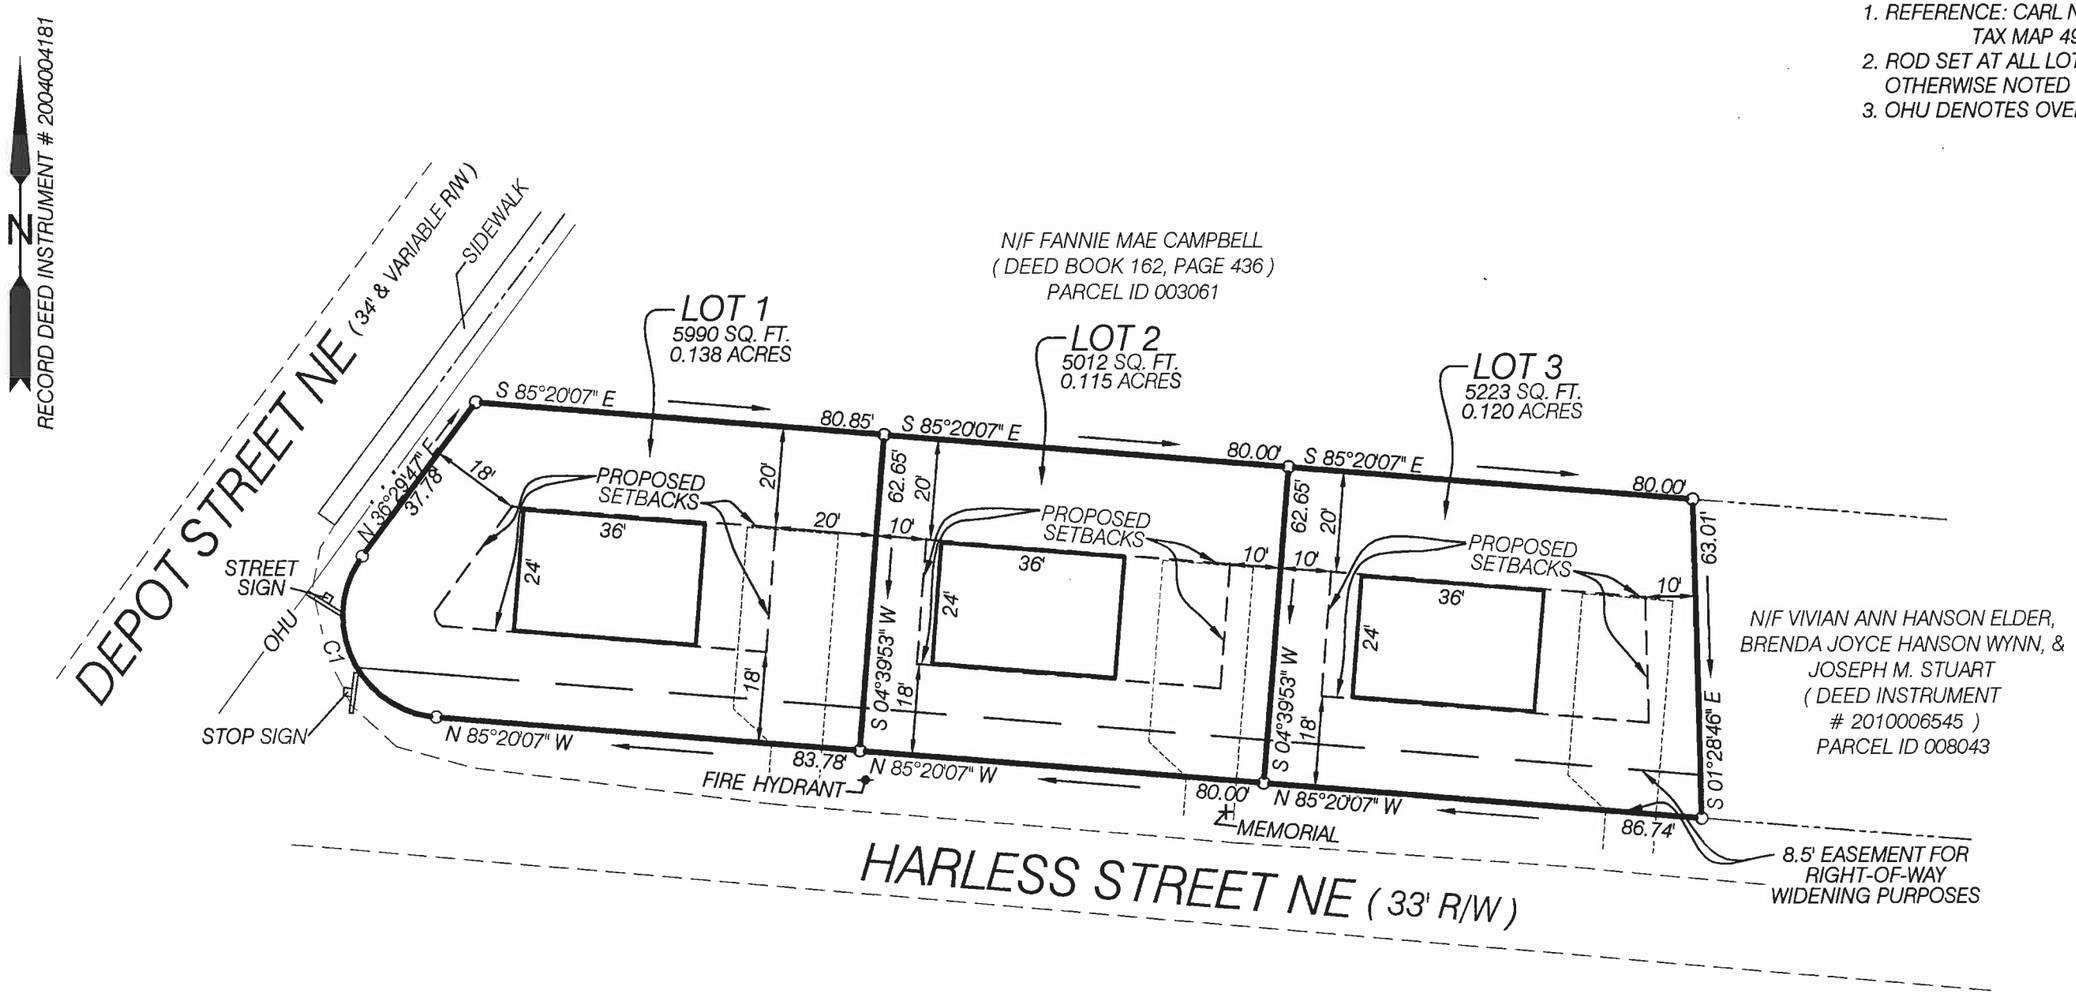

SKETCH PLAN

SHOWING PROPOSED HOUSES ON

"HARLESS CORNER"

BEING A SUBDIVISION OF PROPERTY FOR
CARL N. MCNEIL
LOCATED IN
TOWN OF CHRISTIANSBURG
SHAWSVILLE MAGISTERIAL DISTRICT
MONTGOMERY COUNTY, VIRGINIA
7 MAY, 2012 SCALE: 1"=30'

0' 30' 60' 90'

HIGHLAND SURVEYS P.C.
TELEPHONE 540.381.0595
P.O. BOX 6364 (404 ROANOKE ST.)
CHRISTIANSBURG, VIRGINIA 24068

CURVE	RADIUS	DELTA	LENGTH	TANGENT	CHORD	BEARING
C1	20.00'	121°49'54"	42.53'	35.96'	34.96'	S 24°25'10" E

PLAN NO. S - 8630A