PB 15 pg 380

REF: DEED BOOK 582, PAGE 582; DEED BOOK 436, PAGE 315
MONTGOMERY COUNTY TAX MAP: 528-A-26 & 498-A-80 & 81

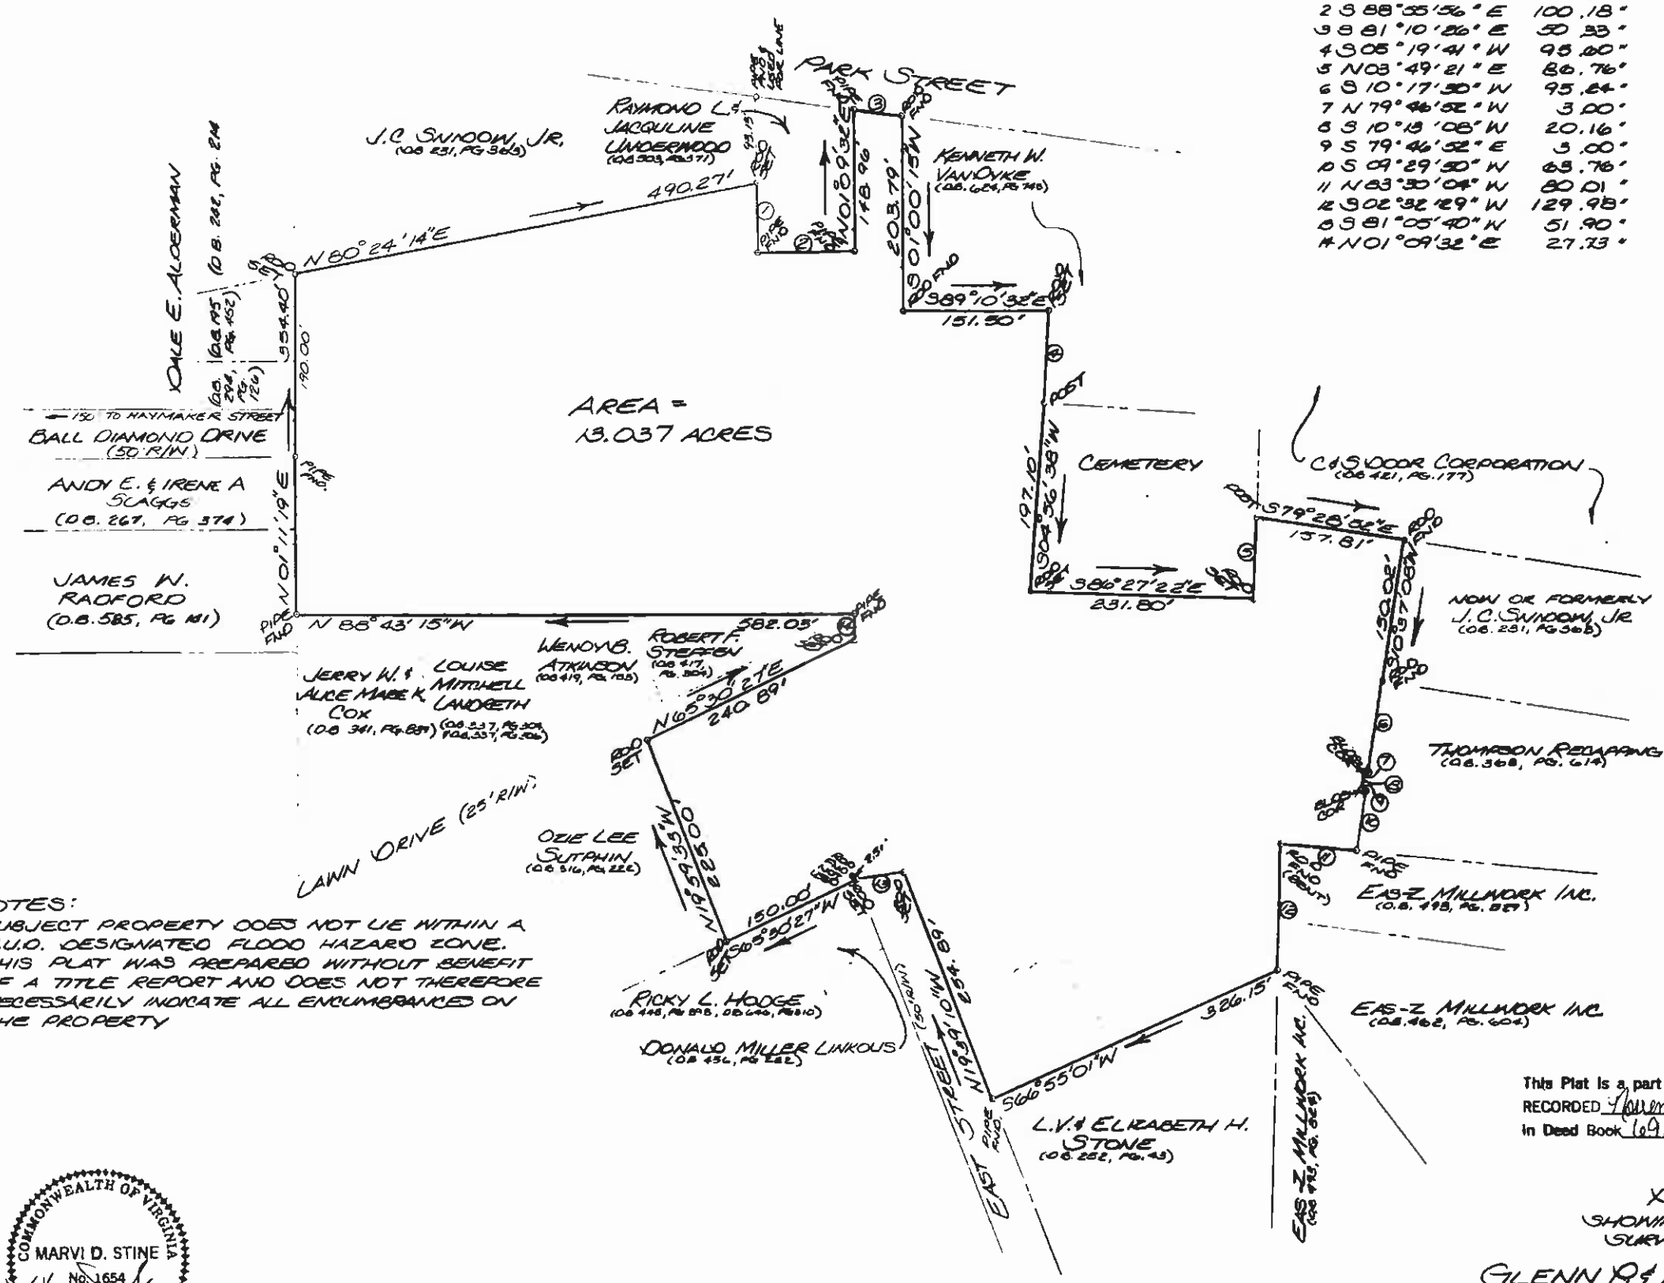

LINE TABLE

	BEARING	DISTANCE
1	S 01° 09' 32" W	70.65'
2	S 88° 55' 56" E	100.18'
3	S 81° 10' 26" E	50.33'
4	S 05° 19' 41" W	95.00'
5	N 03° 49' 21" E	86.76'
6	S 10° 17' 30" W	95.64'
7	N 79° 46' 52" W	3.00'
8	S 10° 13' 08" W	20.16'
9	S 79° 46' 52" E	3.00'
10	S 09° 29' 50" W	68.76'
11	N 83° 30' 04" W	80.01'
12	S 02° 32' 29" W	129.98'
13	S 81° 05' 40" W	51.90'
14	N 01° 09' 32" E	27.73'

NOTES:
1. SUBJECT PROPERTY DOES NOT LIE WITHIN A H.U.D. DESIGNATED FLOOD HAZARD ZONE.
2. THIS PLAT WAS PREPARED WITHOUT BENEFIT OF A TITLE REPORT AND DOES NOT THEREFORE NECESSARILY INDICATE ALL ENCUMBRANCES ON THE PROPERTY

COMMONWEALTH OF VIRGINIA
MARVI D. STINE
No. 1654
LAND SURVEYOR

This Plat is a part of Deed of Trust
RECORDED November 16th 1990
in Deed Book 693 Page 353

PLAT
SHOWING PROPERTY SURVEYED FOR
GLENN R. & NATALIE H. CHEADLE
LOCATED IN
TOWN OF CHRISTIANSBURG
SHANSVILLE MAGISTERIAL DISTRICT
MONTGOMERY COUNTY, VIRGINIA
29 AUGUST, 1990 SCALE: 1"=100'

HIGHLAND SURVEYS
CHRISTIANSBURG, VIRGINIA

PLAN No D-275