276-728-7471

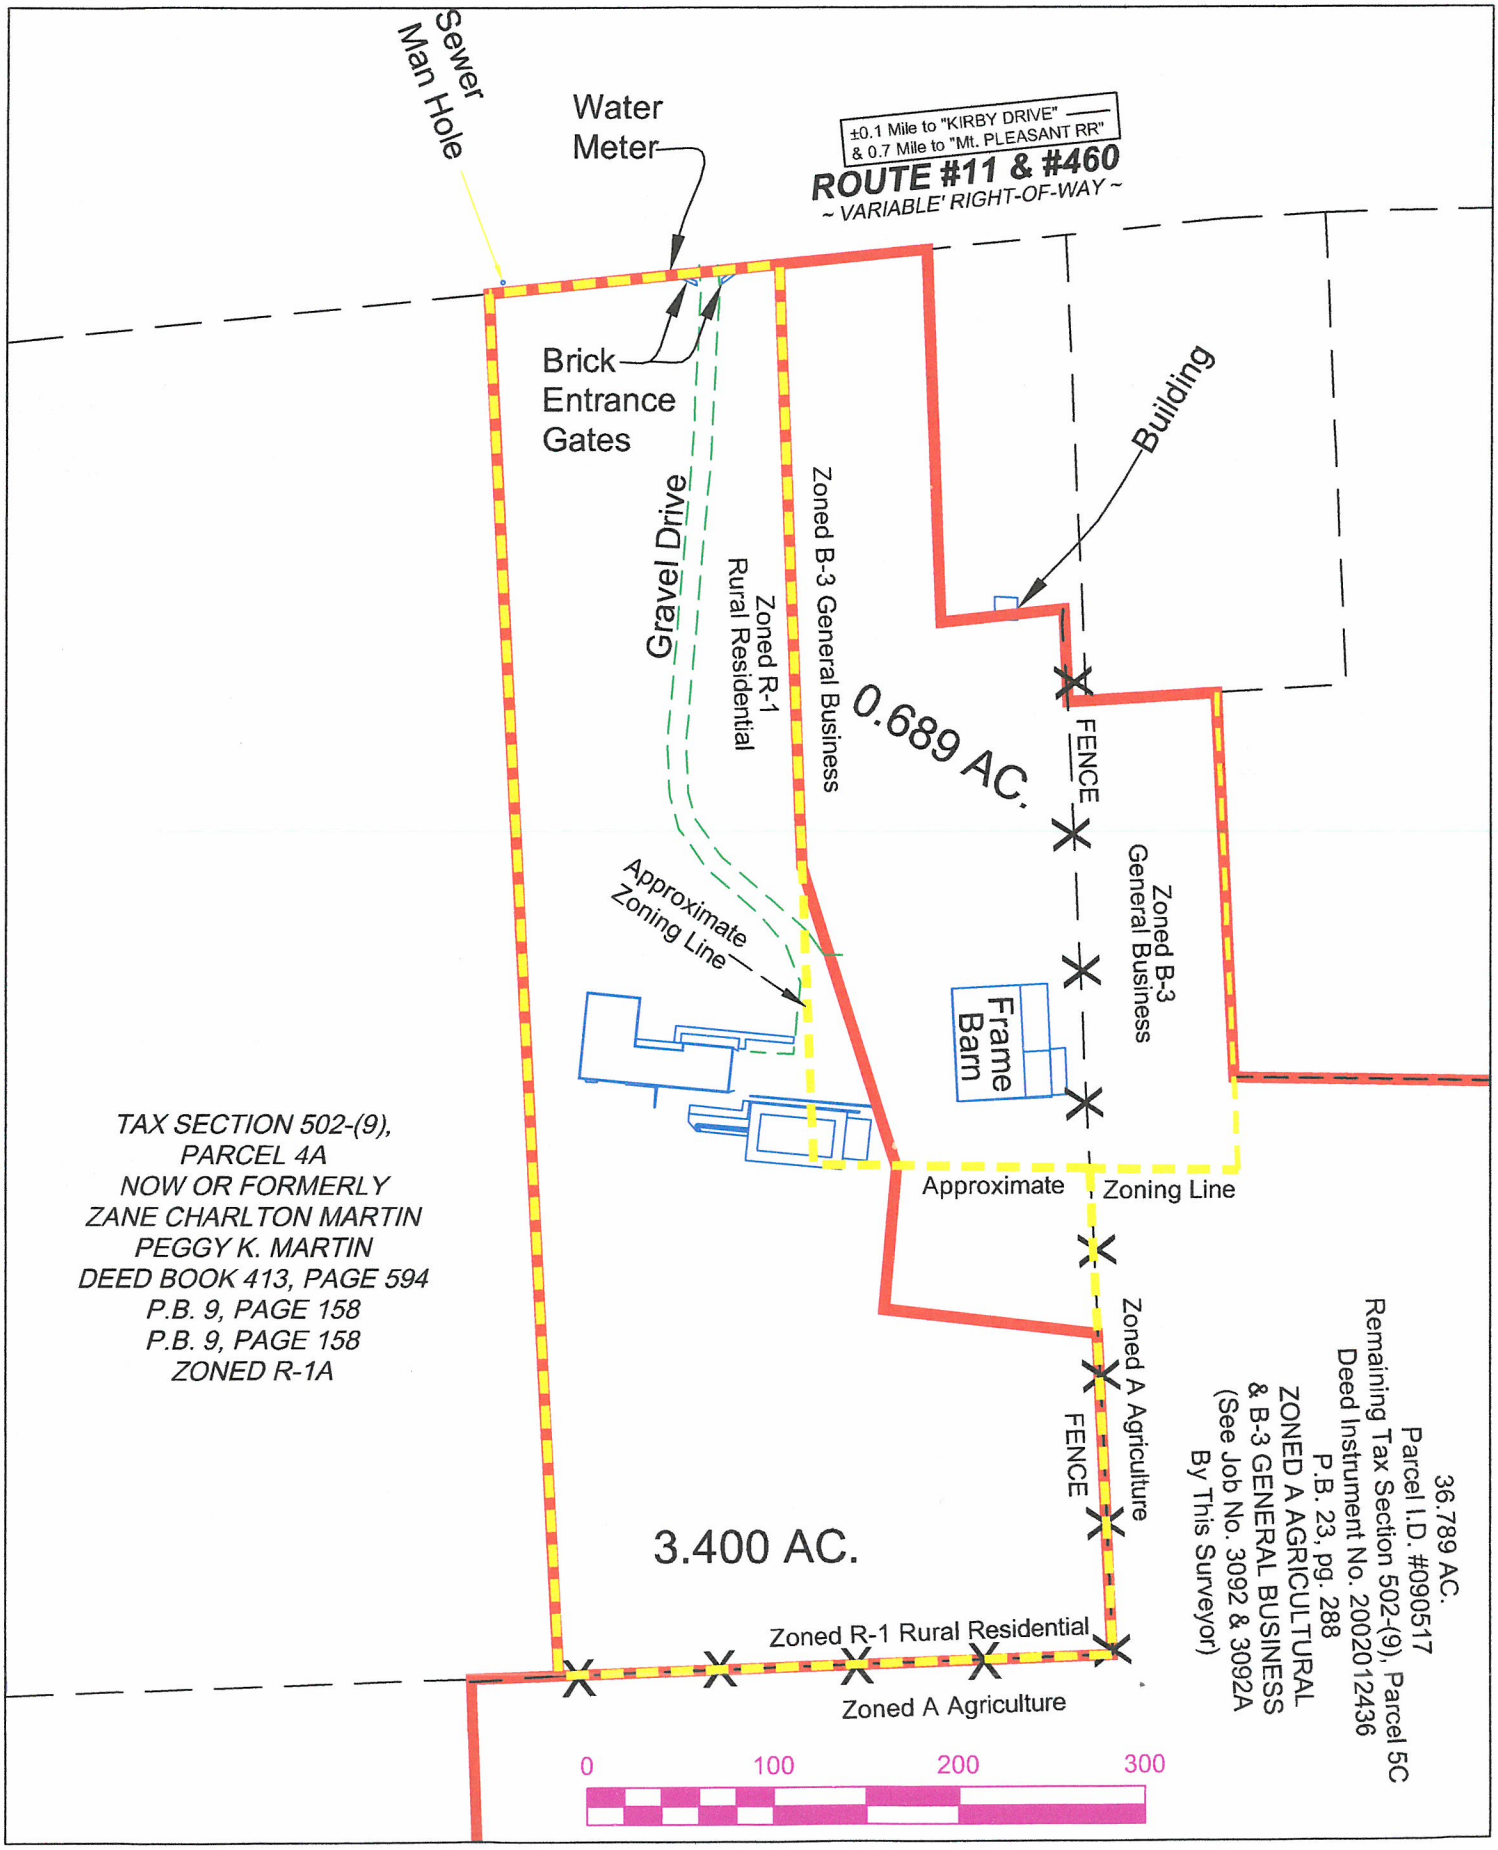
Sewer Man Hole
Water Meter
±0.1 Mile to "KIRBY DRIVE" & 0.7 Mile to "Mt. PLEASANT RR"
ROUTE #11 & #460
~ VARIABLE' RIGHT-OF-WAY ~
Brick Entrance Gates
Gravel Drive
Zoned R-1 Rural Residential
Zoned B-3 General Business
0.689 AC.
Building
FENCE
Zoned B-3 General Business
Approximate Zoning Line
Frame Barn
TAX SECTION 502-(9), PARCEL 4A NOW OR FORMERLY ZANE CHARLTON MARTIN PEGGY K. MARTIN DEED BOOK 413, PAGE 594 P.B. 9, PAGE 158 P.B. 9, PAGE 158 ZONED R-1A
Approximate Zoning Line
Zoned A Agriculture
FENCE
3.400 AC.
Zoned R-1 Rural Residential
Zoned A Agriculture
36.789 AC. Parcel I.D. #090517 Remaining Tax Section 502-(9), Parcel 5C Deed Instrument No. 2002012436 P.B. 23, pg. 288 ZONED A AGRICULTURAL & B-3 GENERAL BUSINESS (See Job No. 3092 & 3092A By This Surveyor)
0
100
200
300