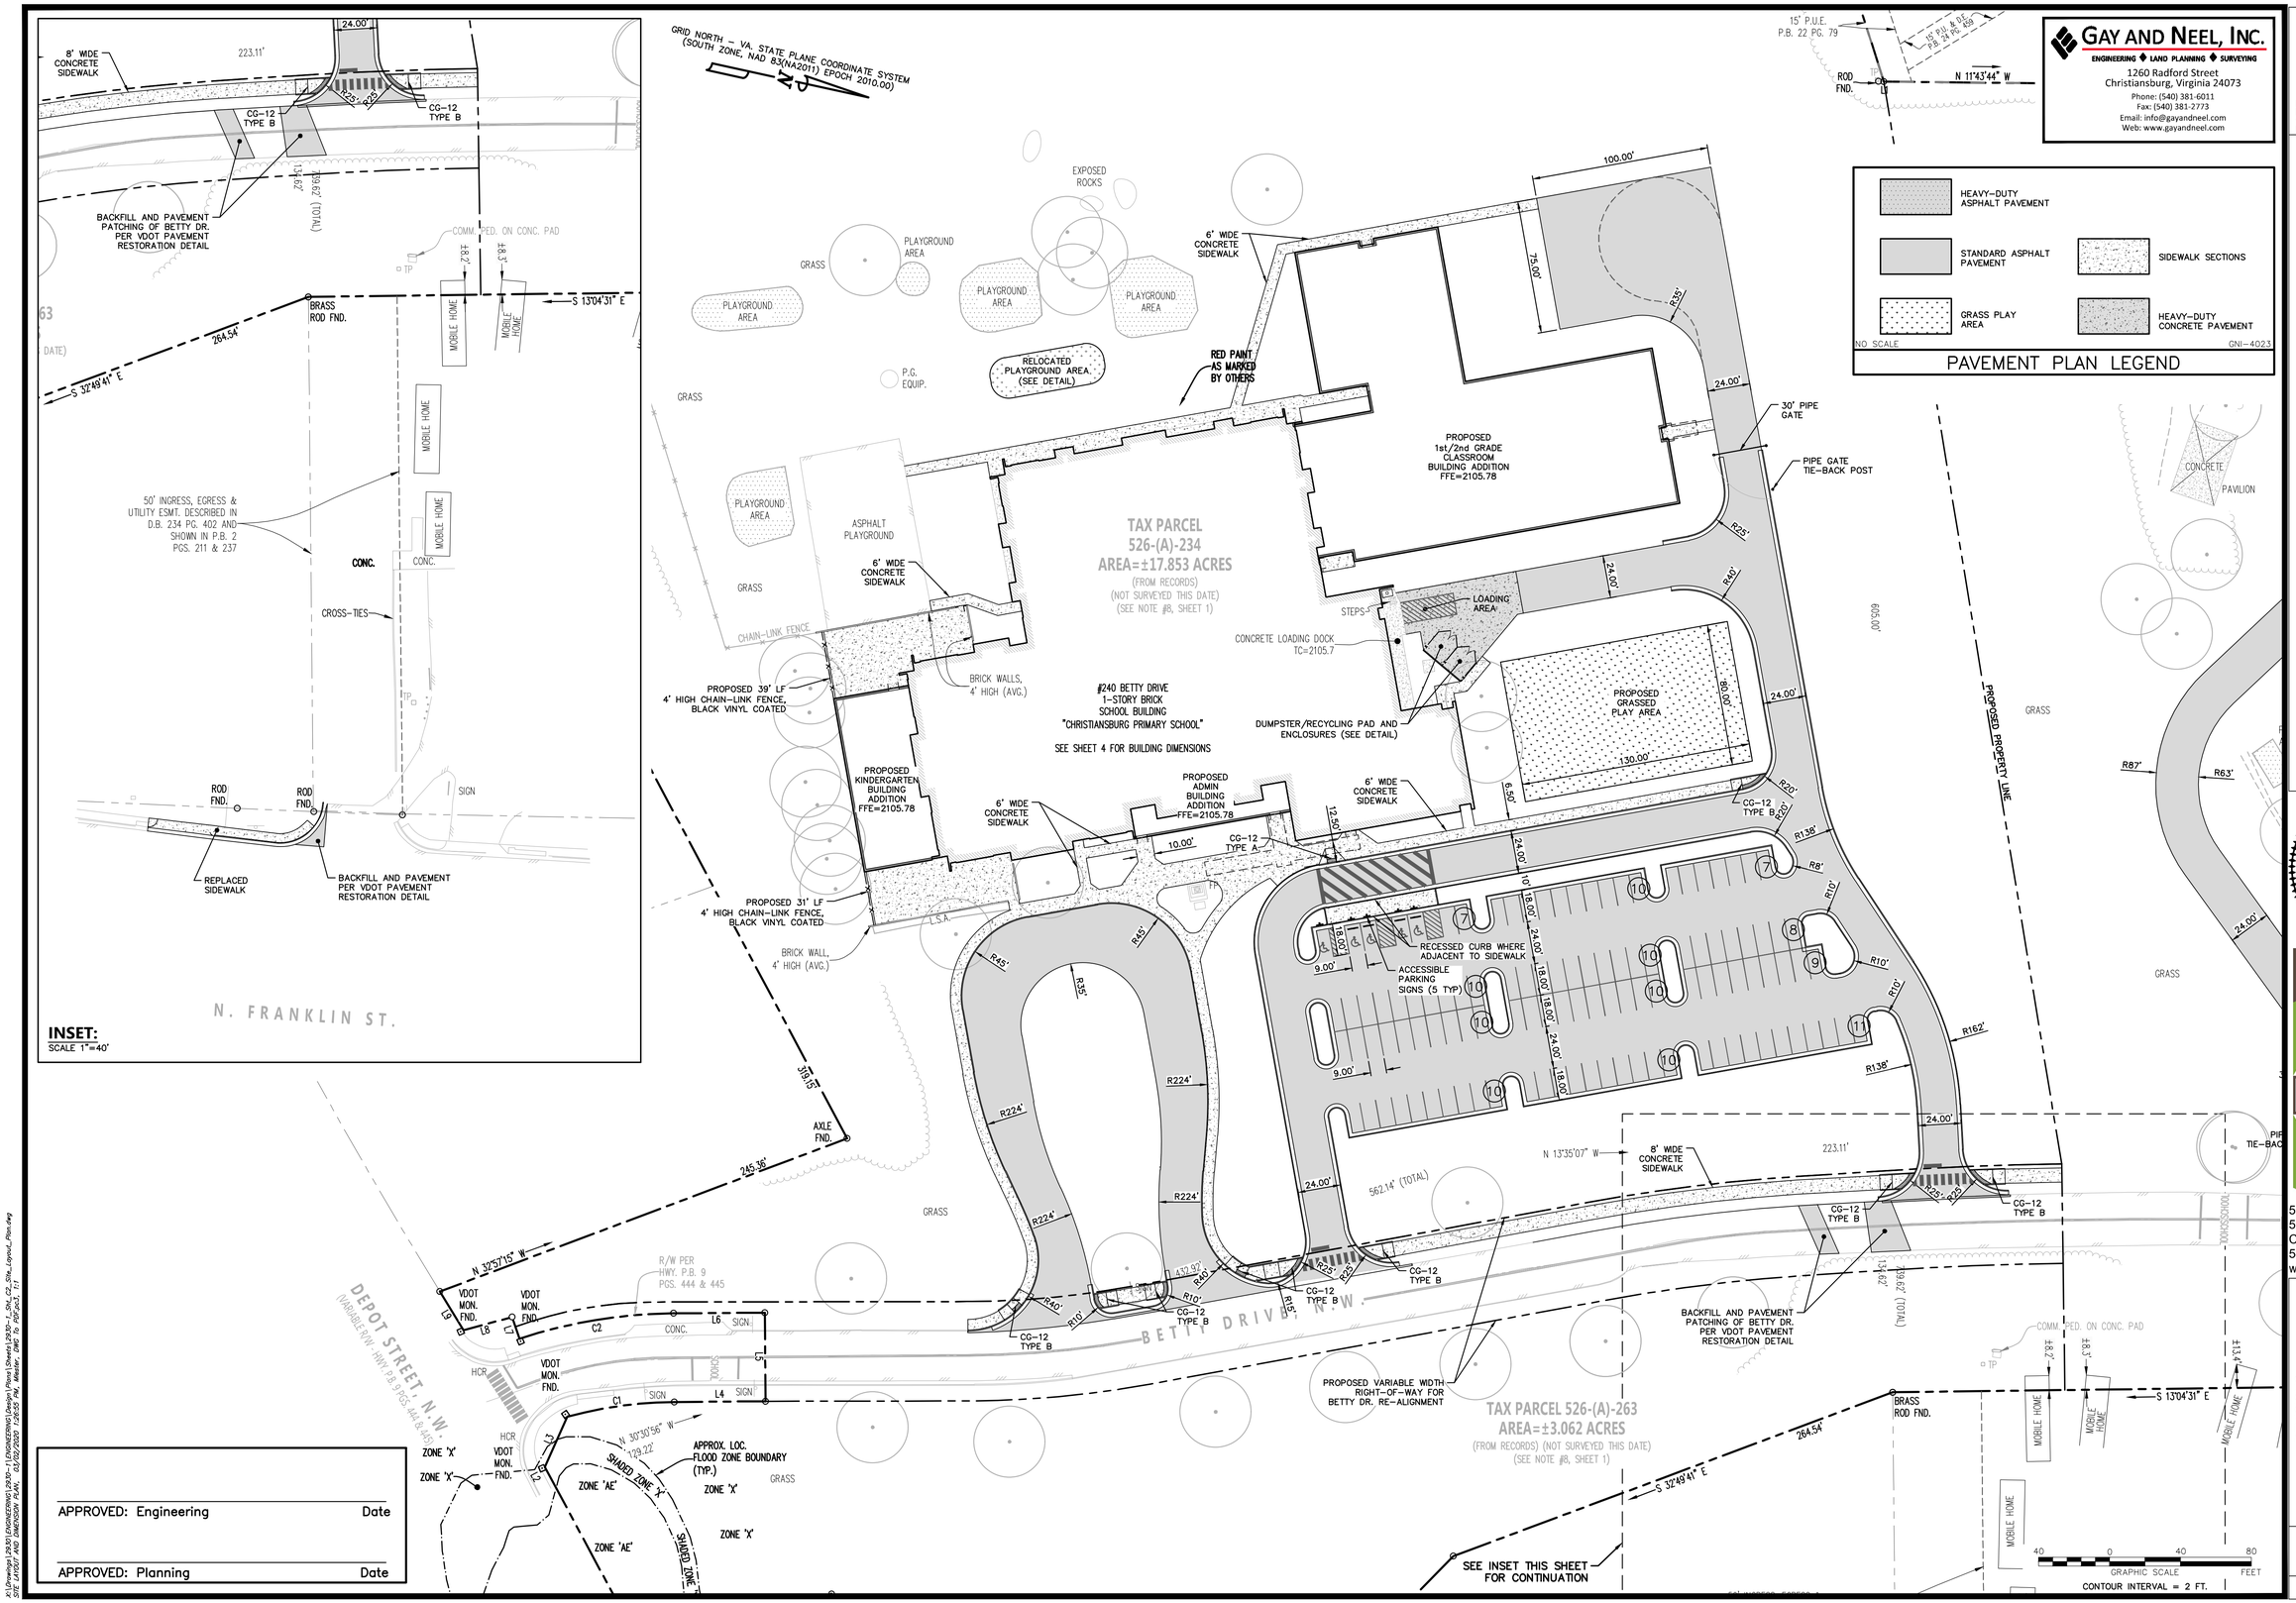

APPROVED: Engineering Date

APPROVED: Planning Date

GAY AND NEEL, INC.
ENGINEERING ♦ LAND PLANNING ♦ SURVEYING
1260 Radford Street
Christiansburg, Virginia 24073
Phone: (540) 381-6011
Fax: (540) 381-2773
Email: info@gayandneel.com
Web: www.gayandneel.com

DATE:	03/02/2020
COMM No:	19-21
DRAWN BY:	MBL/HN
CHECKED BY:	MPT
STATE PROJECT No:	

SITE LAYOUT AND DIMENSION PLAN

MONTGOMERY COUNTY, VA PUBLIC SCHOOLS - RENOVATIONS AND ADDITIONS AT CHRISTIANSBURG ELEMENTARY, CHRISTIANSBURG PRIMARY, AND BELVIEW ELEMENTARY

COMMONWEALTH OF VIRGINIA
TREVOR M. KIMZEY
Lic. No. 036354
3/2/20
PROFESSIONAL ENGINEER

FIVE DESIGN ARCHITECTURE
5 Design, LLC
597 Depot Street
Christiansburg, VA 24073
540-230-2619
www.5designarchitecture.com

REVISIONS		
No.	DESCRIPTION	DATE

C2-01

? of ?

2930.1

X:\Drawings\2930\ENGINEERING\2930-1\ENGINEERING\Design\Plans\Sheets\2930-1_SHL_C2_Site_Layout_Plan.dwg
SITE LAYOUT AND DIMENSION PLAN, 03/02/2020 12:26:55 PM, Mikeller, DWG To PDF.pc3, 1:1